

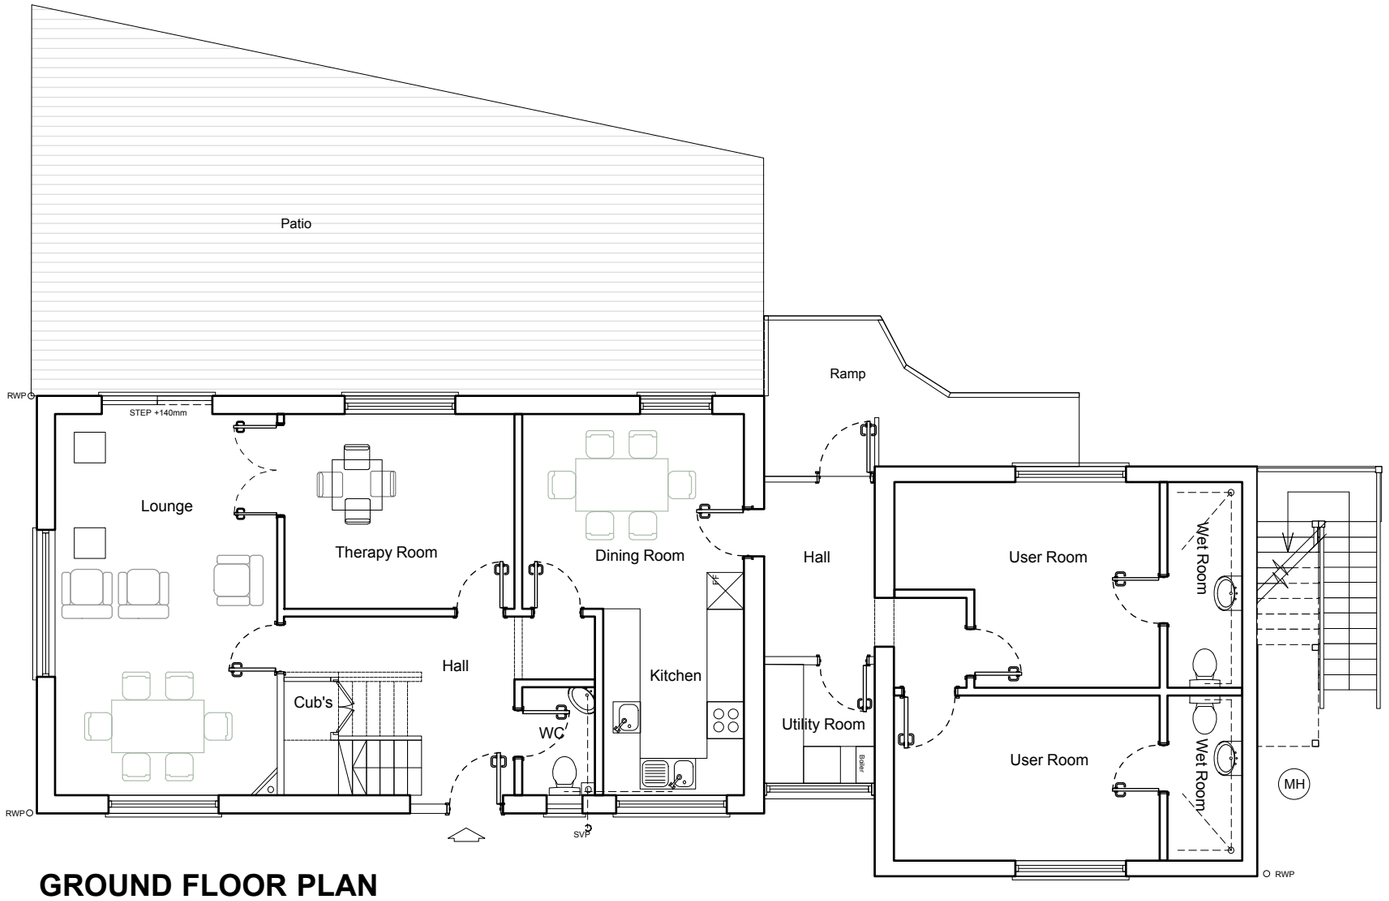


GROUND FLOOR PLAN

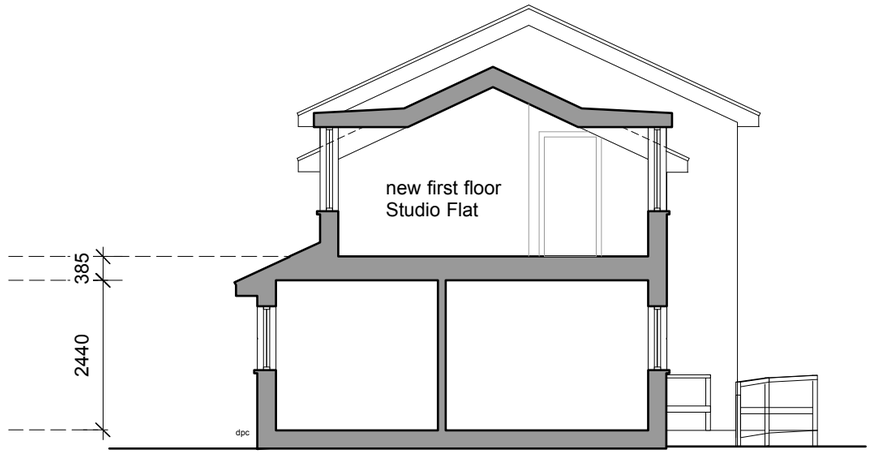

AS PROPOSED SECTION A-A

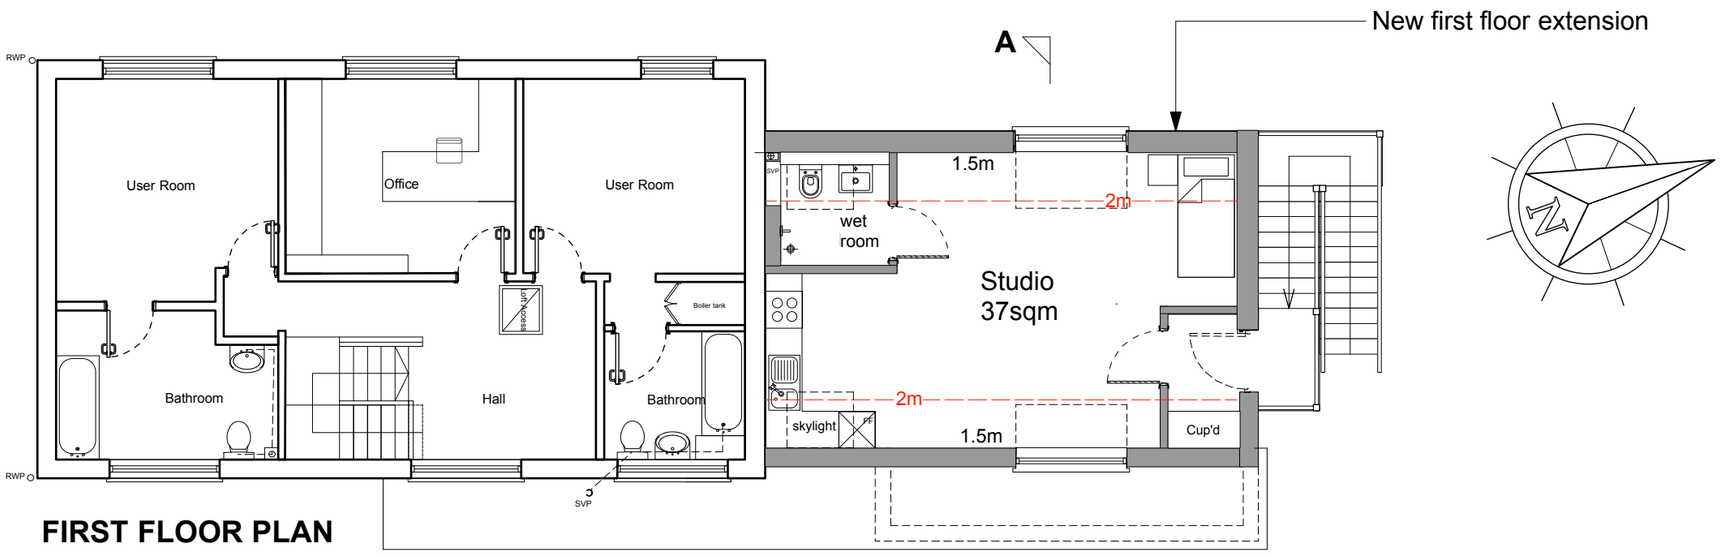

FIRST FLOOR PLAN

0m 1m 2m 3m 4m 5m

This drawing is copyright ©2015.

Project	Drawing	Date	Job No. / Dwg No.	Rev
First floor extension **4A Telegraph Road** **West End** **Southampton SO30 3EJ**	**PROPOSED PLANS AND SECTION A-A**	DEC 2016 Scale 1:100@A3	**1890 - 07**	**C**

DAVID SAYER & ASSOCIATES LTD
CHARTERED ARCHITECTS
The Manor Farm, 124 Manor Road North, Thames Ditton ,Surrey KT7 OBH
Tel: 020 8398 6122 Fax: 020 8398 9698 Email: admin@davidsayer.co.uk