This drawing is the copyright of APS ltd.
It may not be copied, reproduced or altered in any way
without their written authority.
Do not scale drawing, work to figured dimensions. All dimensions to be checked on site at the setting out stage of the works, and any discrepancies reported to the agent & client immediately, before work proceeds. ***If in doubt, ask***



SITE PLAN. SCALE 1:500

0 10 20 30 40
METERS @ 1:500

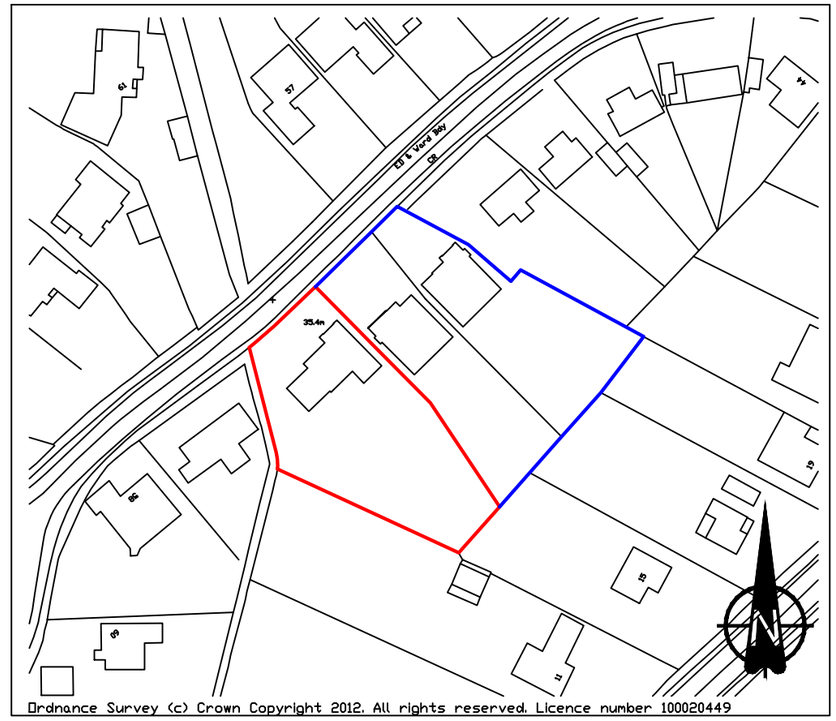

Ordnance Survey (c) Crown Copyright 2012. All rights reserved. Licence number 100020449

SITE LOCATION PLAN. SCALE 1:1250

CLIENT:	WILLTON HOMES
SITE:	PLOT 3, @ 54 MERDON AVENUE, CHANDLERS FORD
PROJECT:	GROUND FLOOR EXTENSION. TO REAR WITH F/F BALCONY OVER
DWG TITLE:	SITE & SITE LOCATION PLAN
DWG NO.	P465/401/2
SCALE:	1:500 & 1:1250 @ A3
DATE:	JANUARY 2012

0 10 20 30 40 50 60 70
Original scale size 70mm-this drawing may have been reduced

AVON PROJECT SERVICES
Building Design & Technology
3 Wren Close, Hightown, Ringwood, Hants, BH24 3RF
Tel/Fax: 01425 472217