

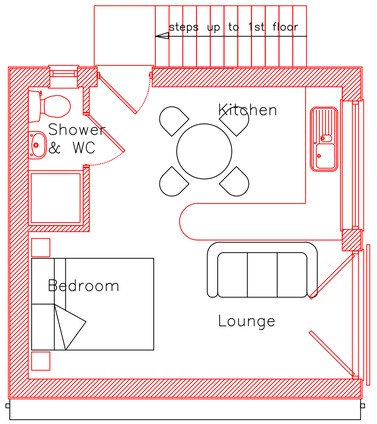



FIRST FLOOR PLAN SCALE 1:50

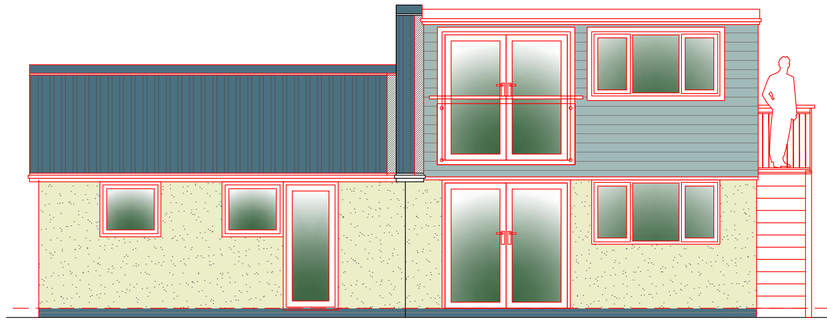


GARAGE ELEVATION SOUTH WEST SCALE 1:50

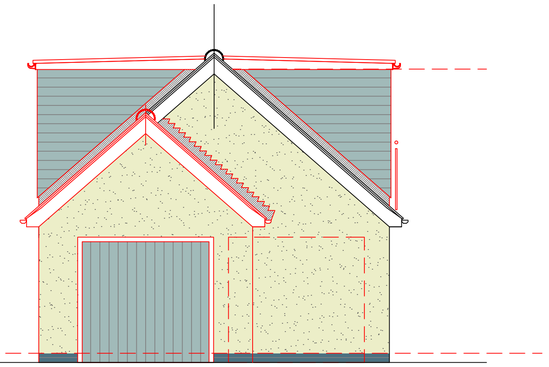


GARAGE ELEVATION NORTH WEST SCALE 1:50

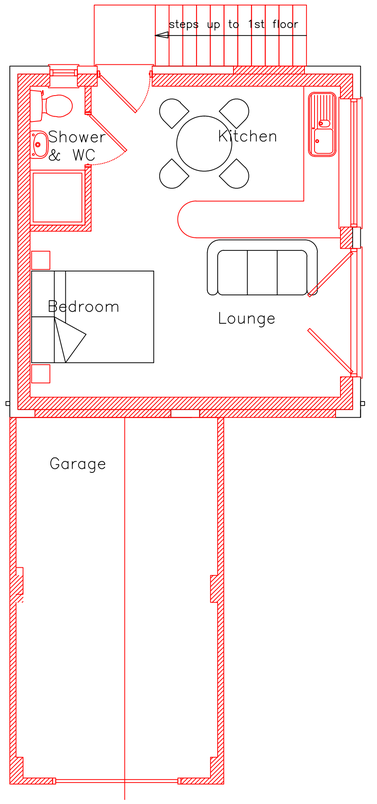

GROUND FLOOR PLAN SCALE 1:50

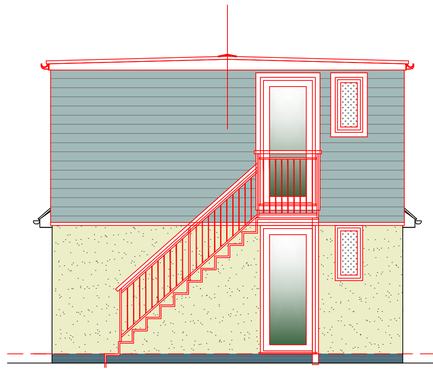

GARAGE ELEVATION SOUTH EAST SCALE 1:50

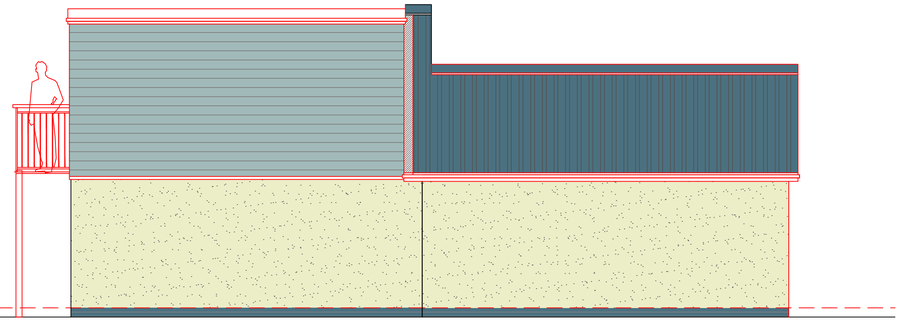


GARAGE ELEVATION NORTH EAST SCALE 1:50


MATERIALS

ROOF New pitched roofs in profiled concrete interlocking tiles to match existing. New flat roofs in grey single ply roofing membrane

WALLS off white render (paint existing render to match) with infill panels of pale blue/grey prefinished proprietary fibre boarding.

WINDOWS & DOORS white PVCu

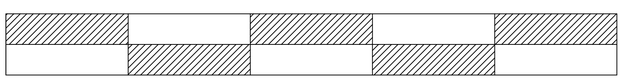

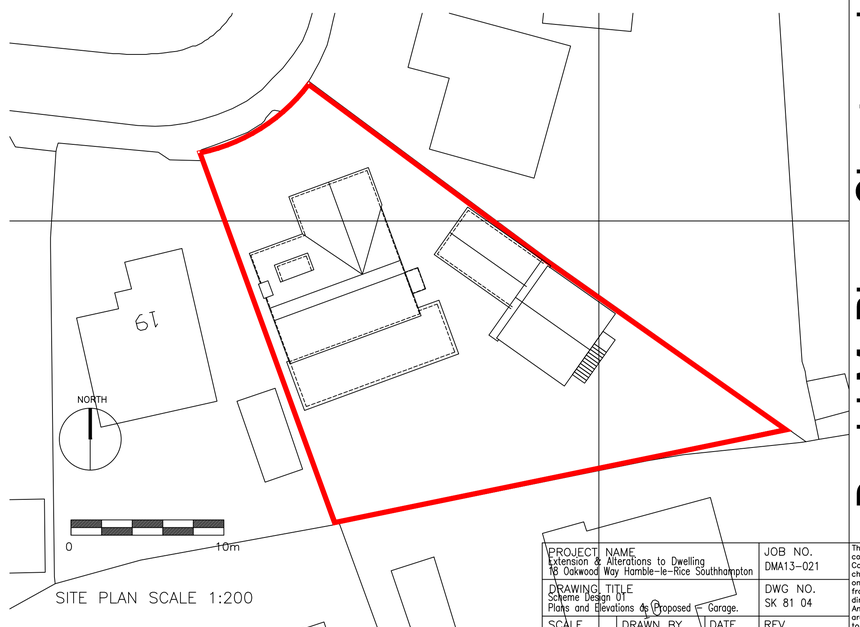

SITE PLAN SCALE 1:200

AMENDENTS

A design development from client 24 06 2014 DM 24 06 2014

B design development from client 27 06 2014 DM 27 06 2014

PROJECT NAME Extension & Alterations to Dwelling 18 Oakwood Way Hamble-le-Rice Southhampton		JOB NO. DMA13–021	
DRAWING TITLE Scheme Design 01 Plans and Elevations as Proposed Garage.		DWG NO. SK 81 04	
SCALE 1:50, 1:200	DRAWN BY DM	DATE 20 06 14	REV. B

This drawing is copyright Contractor must check all dimensions on site, working only from grid & figure dimensions. Any discrepancies are to be reported to the designer before work commences.

RIBA Chartered Practice

David McPhee Chartered Architect

1 Rutland Drive Mickleover Derby DE3 9FW Tel- 01332 988279 E mail- dave@davidmcpheearchitect.co.uk