

PROPOSED SOUTH WEST ELEVATION

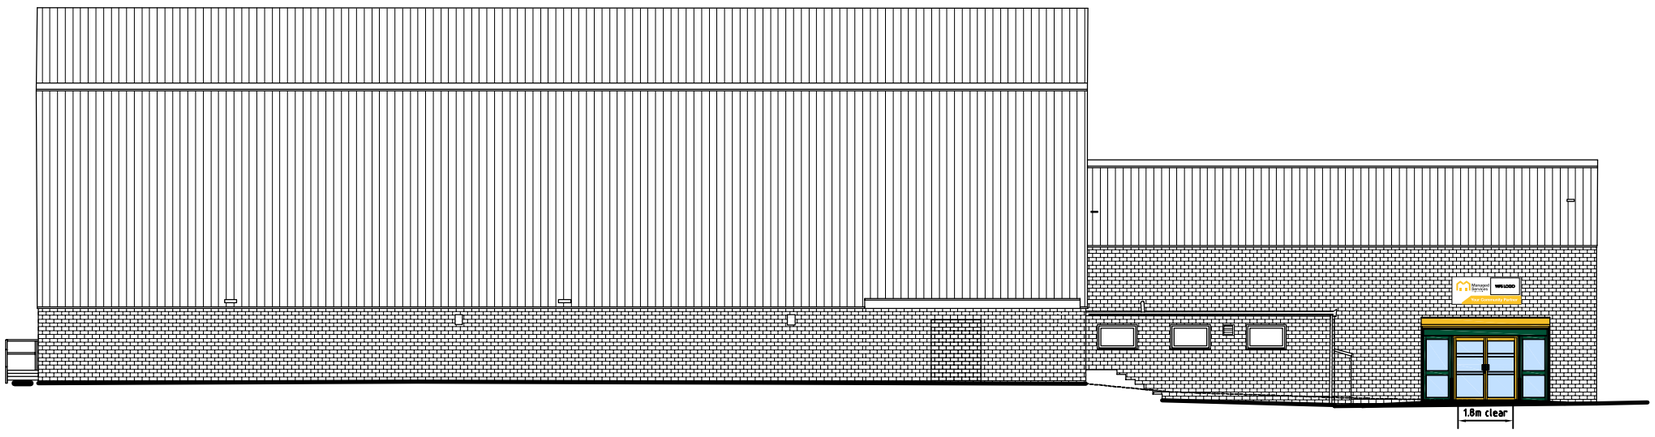

PROPOSED NORTH WEST ELEVATION

Client: Travis Perkins Group

Brand: TP, BMX, Managed Services

Site: Eastleigh

Drawn By: E.Morbey

Start Date: 11-06-2014

Scale: 1:200 @ A3

Rev Number: 0

Rev Date: 16-06-2014

Revision Notes:

1: 16-06-2014 | Various customer amends

2: #

3: #

4: #

5: #

6: #

7: #

8: #

9: #

10: #

Colour References:

#

Other Notes:

#

Drawing Title:

Elevations

File Path:

Drawings\TRAVIS PERKINS GROUP [NEW BRANDS]\Travis Perkins DWGS\ 2018 Concepts\Eastleigh\TP Elevation Drawings

Account Manager: Graham Tee

Survey Notes: N/A

Drawing Sign Off:

Unit 5 Stour Road
Ross Road Industry
Northampton NN5 5AA
01604 758 198
01604 759 515
www.northamptonsigns.co.uk
info@northamptonsigns.co.uk

COPYRIGHT © 2014 NORTHAMPTON SIGNS | THIS DRAWING IS THE PROPERTY OF NORTHAMPTON SIGNS AND MUST NOT BE REPRODUCED IN PART OR WHOLE WITHOUT THEIR PRIOR PERMISSION | DO NOT SCALE FROM DRAWING