Proposed Elevations scale 1:100

0m 1.0 2.0 3.0 4.0 5.0 6.0 7.0 8.0 9.0 10.0m



Porch and first floor extension as previously approved and initiated under application ref: F/10/68287

Ground floor extension as previously approved and initiated under application ref: F/10/68287

Front North East

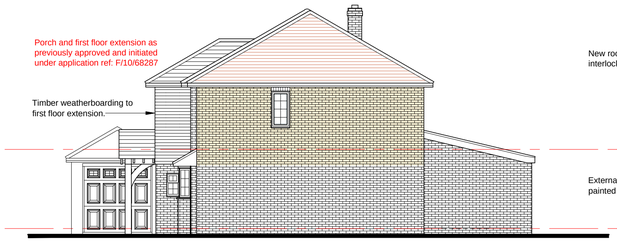

Ground floor extension as previously approved and initiated under application ref: F/10/68287

Side North West



Ground floor extension as previously approved and initiated under application ref: F/10/68287

Rear South West

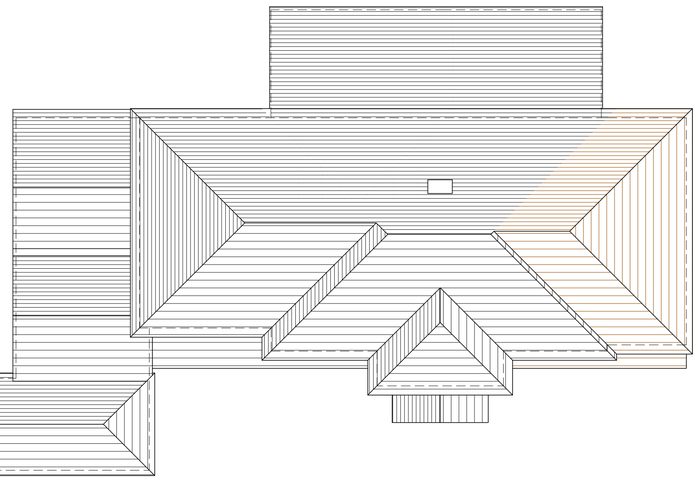

Proposed Roof Plan scale 1:100

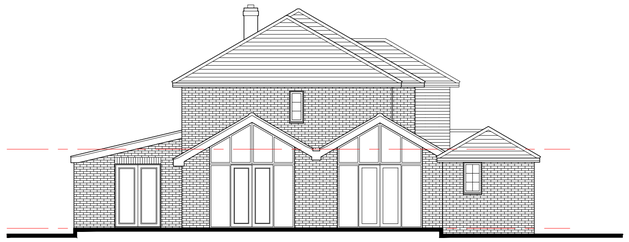

Side South East

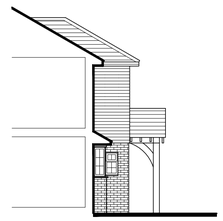

'A' South East

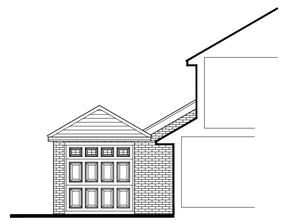

'B' North West

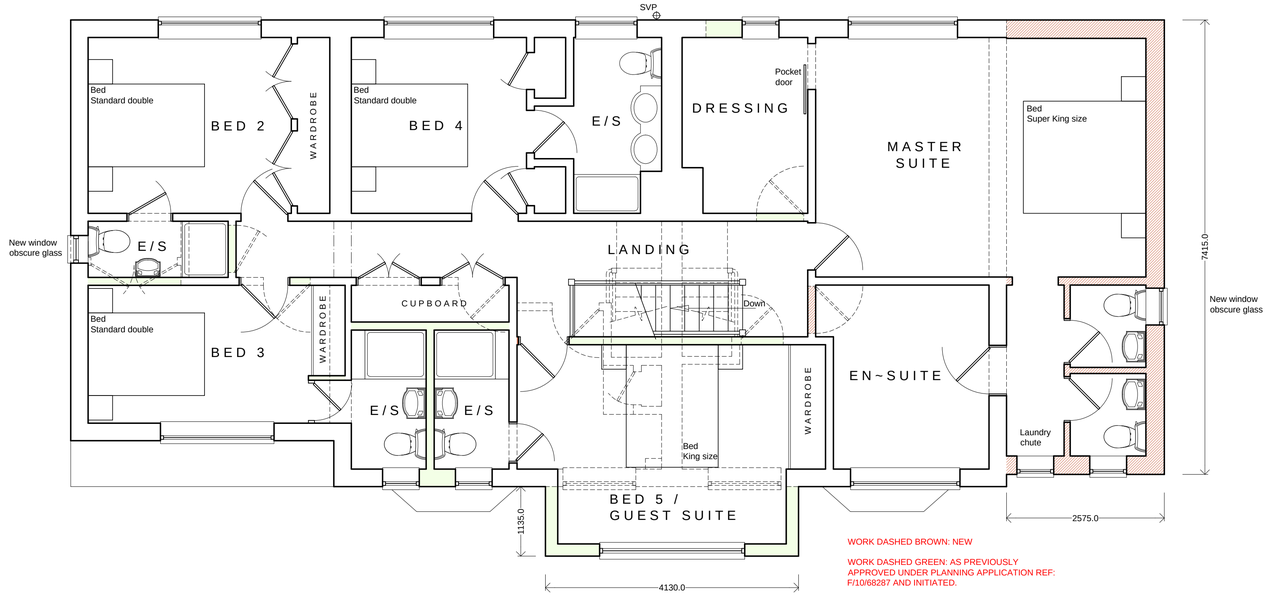

WORK DASHED BROWN: NEW

WORK DASHED GREEN: AS PREVIOUSLY APPROVED UNDER PLANNING APPLICATION REF: F/10/68287 AND INITIATED.

Proposed First Floor Plan scale 1:50

0m 0.5 1.0 1.5 2.0 2.5 3.0

General Notes:

This drawing is the copyright of N & J Design Limited and may not be copied in whole or in part without prior permission.

It is the clients/developers responsibility to ensure all relevant approvals are in place and conditions satisfied prior to commencement of works, including, but not limited to:

The Party Wall etc Act 1996
Local Authority Planning Consent
Highways (Road opening permit)
Local Water Authority
Building Regulations (Local Authority, NHBC etc)
Environment Agency

Rev: Date: Description:

Status: PLANNING

Title: Proposed: First Floor Plan, Roof Plan & Elevations

Project: 51 Winchester Street Botley Southampton SO30 2EB

N & J Design Ltd
Malt House Studios
4 Brook Street
Bishops Waltham
Southampton
SO32 1AX
t: 01489 890531 www.nandjdesign.co.uk

Drawn: N. Keatley Date: 16/03/15
Checked: Date:
Scale: 1:50 1:100 Revision:
Drawing no: 2015.03.03/03

A1 sheet