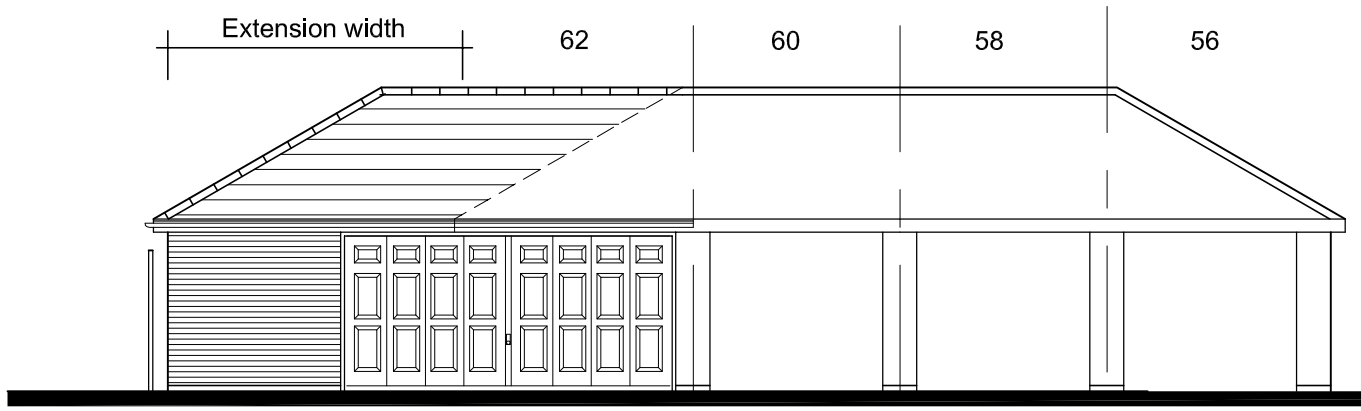

Proposed Front Elevation

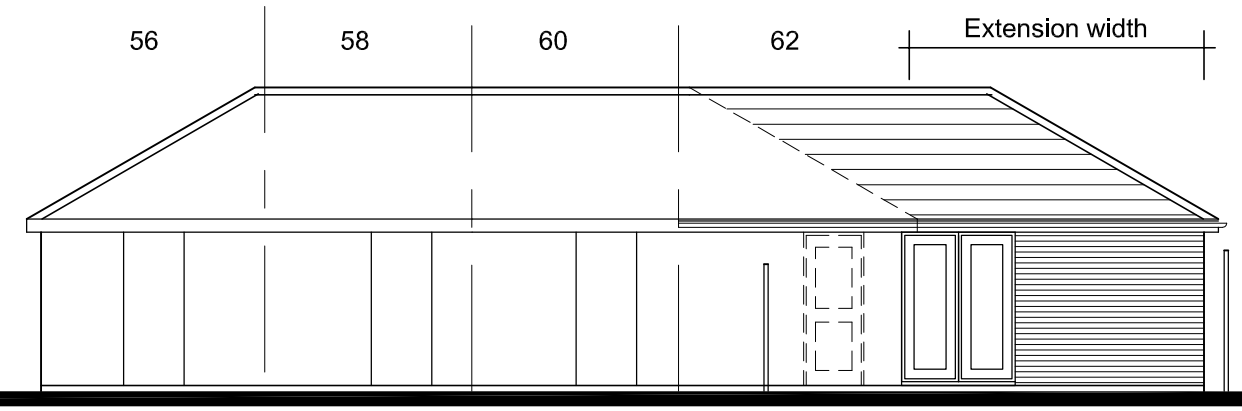

Proposed Rear Elevation

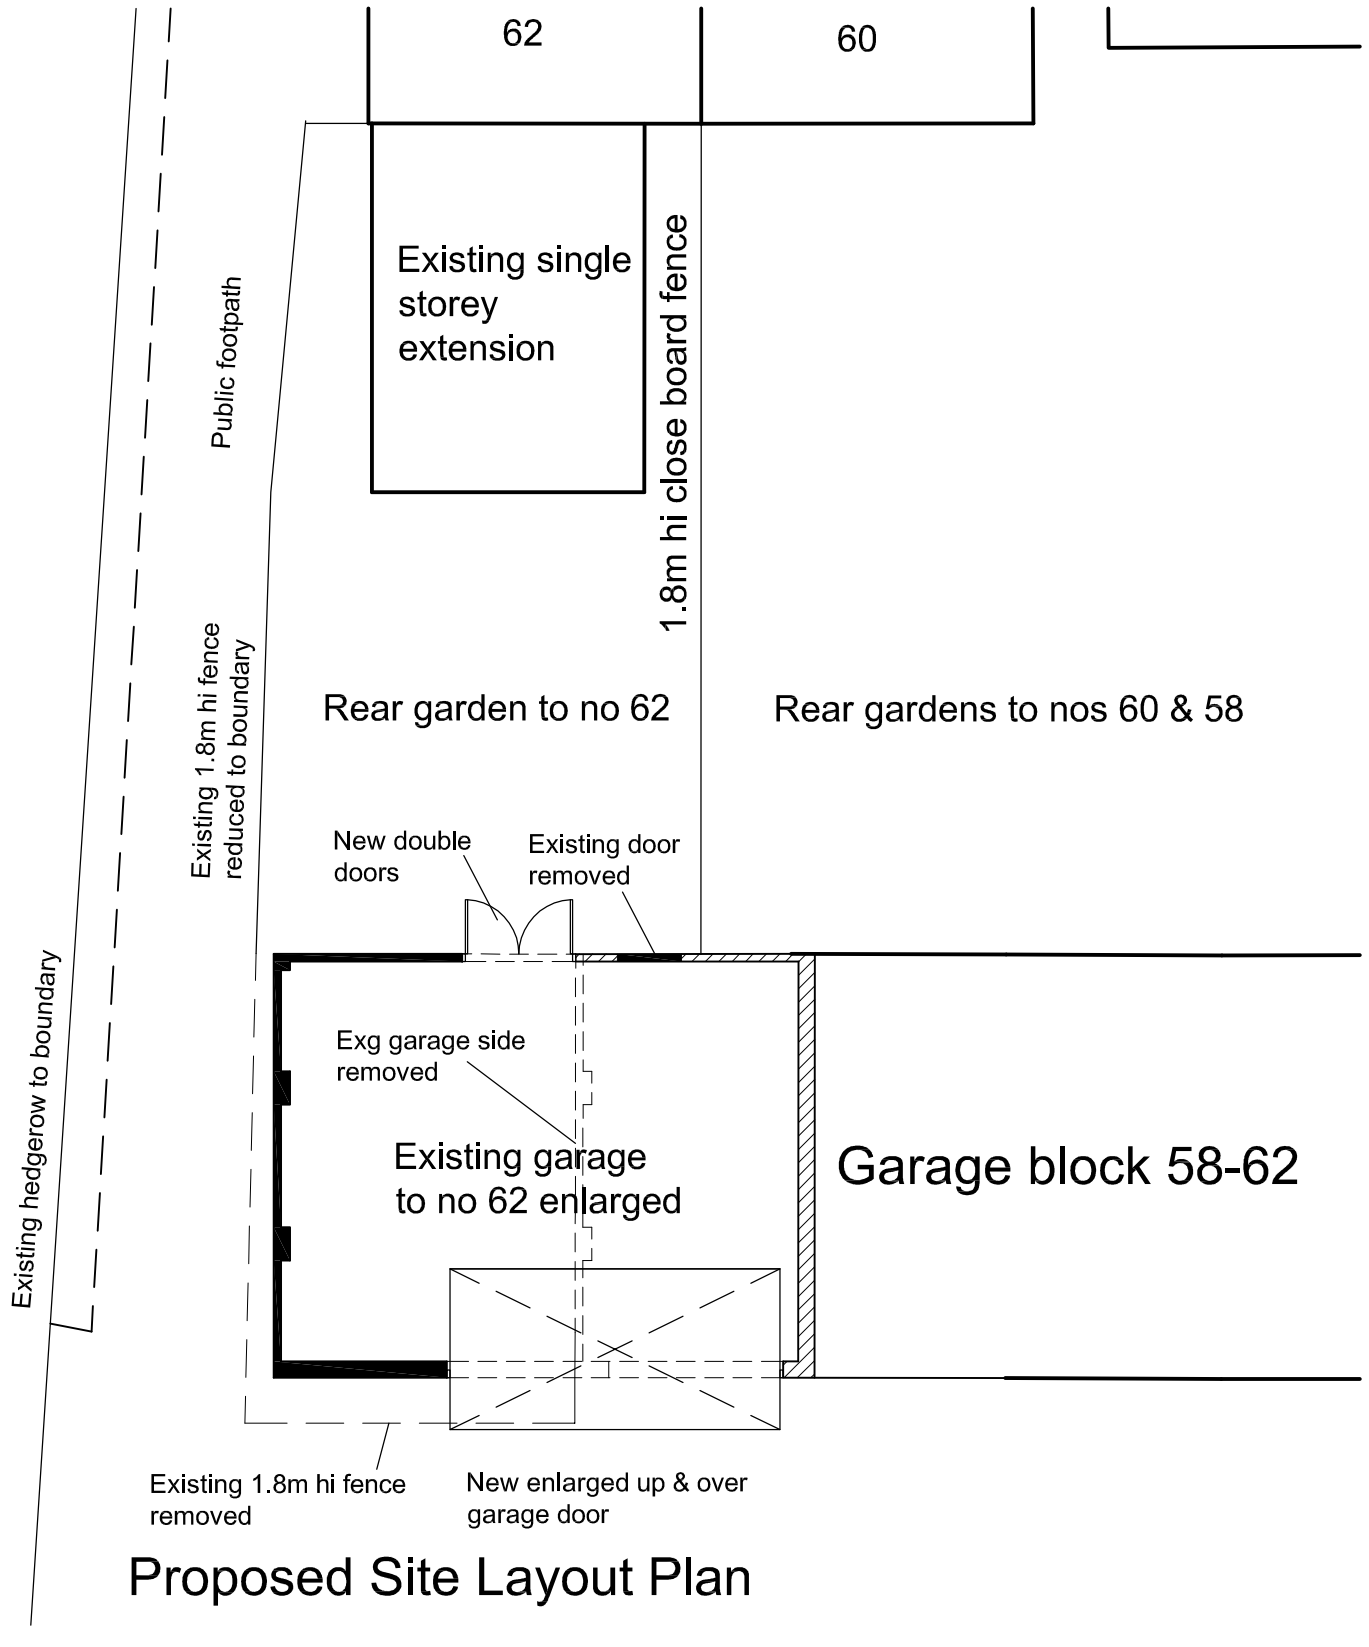

Proposed Site Layout Plan

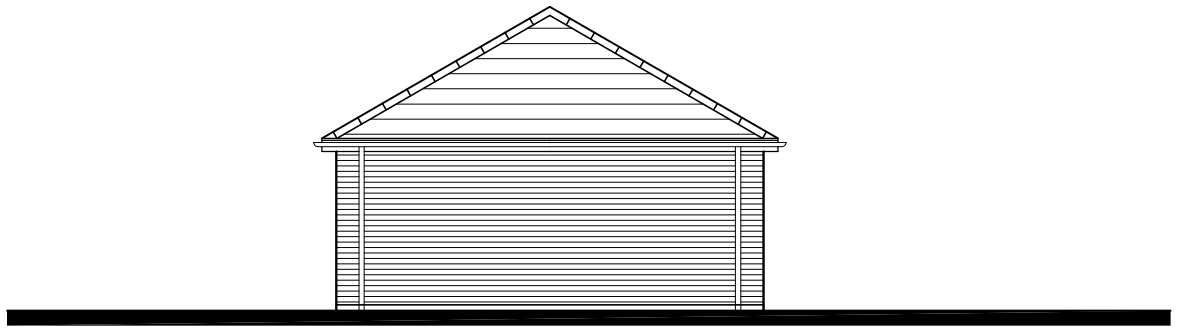

Proposed Side Elevation (no 62)

1:100 1m 2m 3m 4m 5m 6m 7m 8m 9m 10m

Revisions

METROSCAPE DESIGN LTD
Malcolm Stevens BA (Hons) Arch Tech
Shady Oak, 5 Ayerswood
Bursledon Road, Hedge End
Southampton, Hampshire
SO30 0DF
Tel/Fax: 023 80403794
Email : malcstevens@metroscape.co.uk

Project	62 SPITFIRE WAY, HAMBLE-LE-RICE HAMPSHIRE SO31 4RT
Drawing Title	PROPOSED PLANS & ELEVATIONS ELEVATIONS
Client	MR & MRS B WOOD

Project No	P12025
Date FEB 2013	Scale 1:100
Drawing No	P03
Revision	

This drawing is copyright of the Architectural Consultant & must not be reproduced without permission.