


Site Block Plan

Scale 1:200

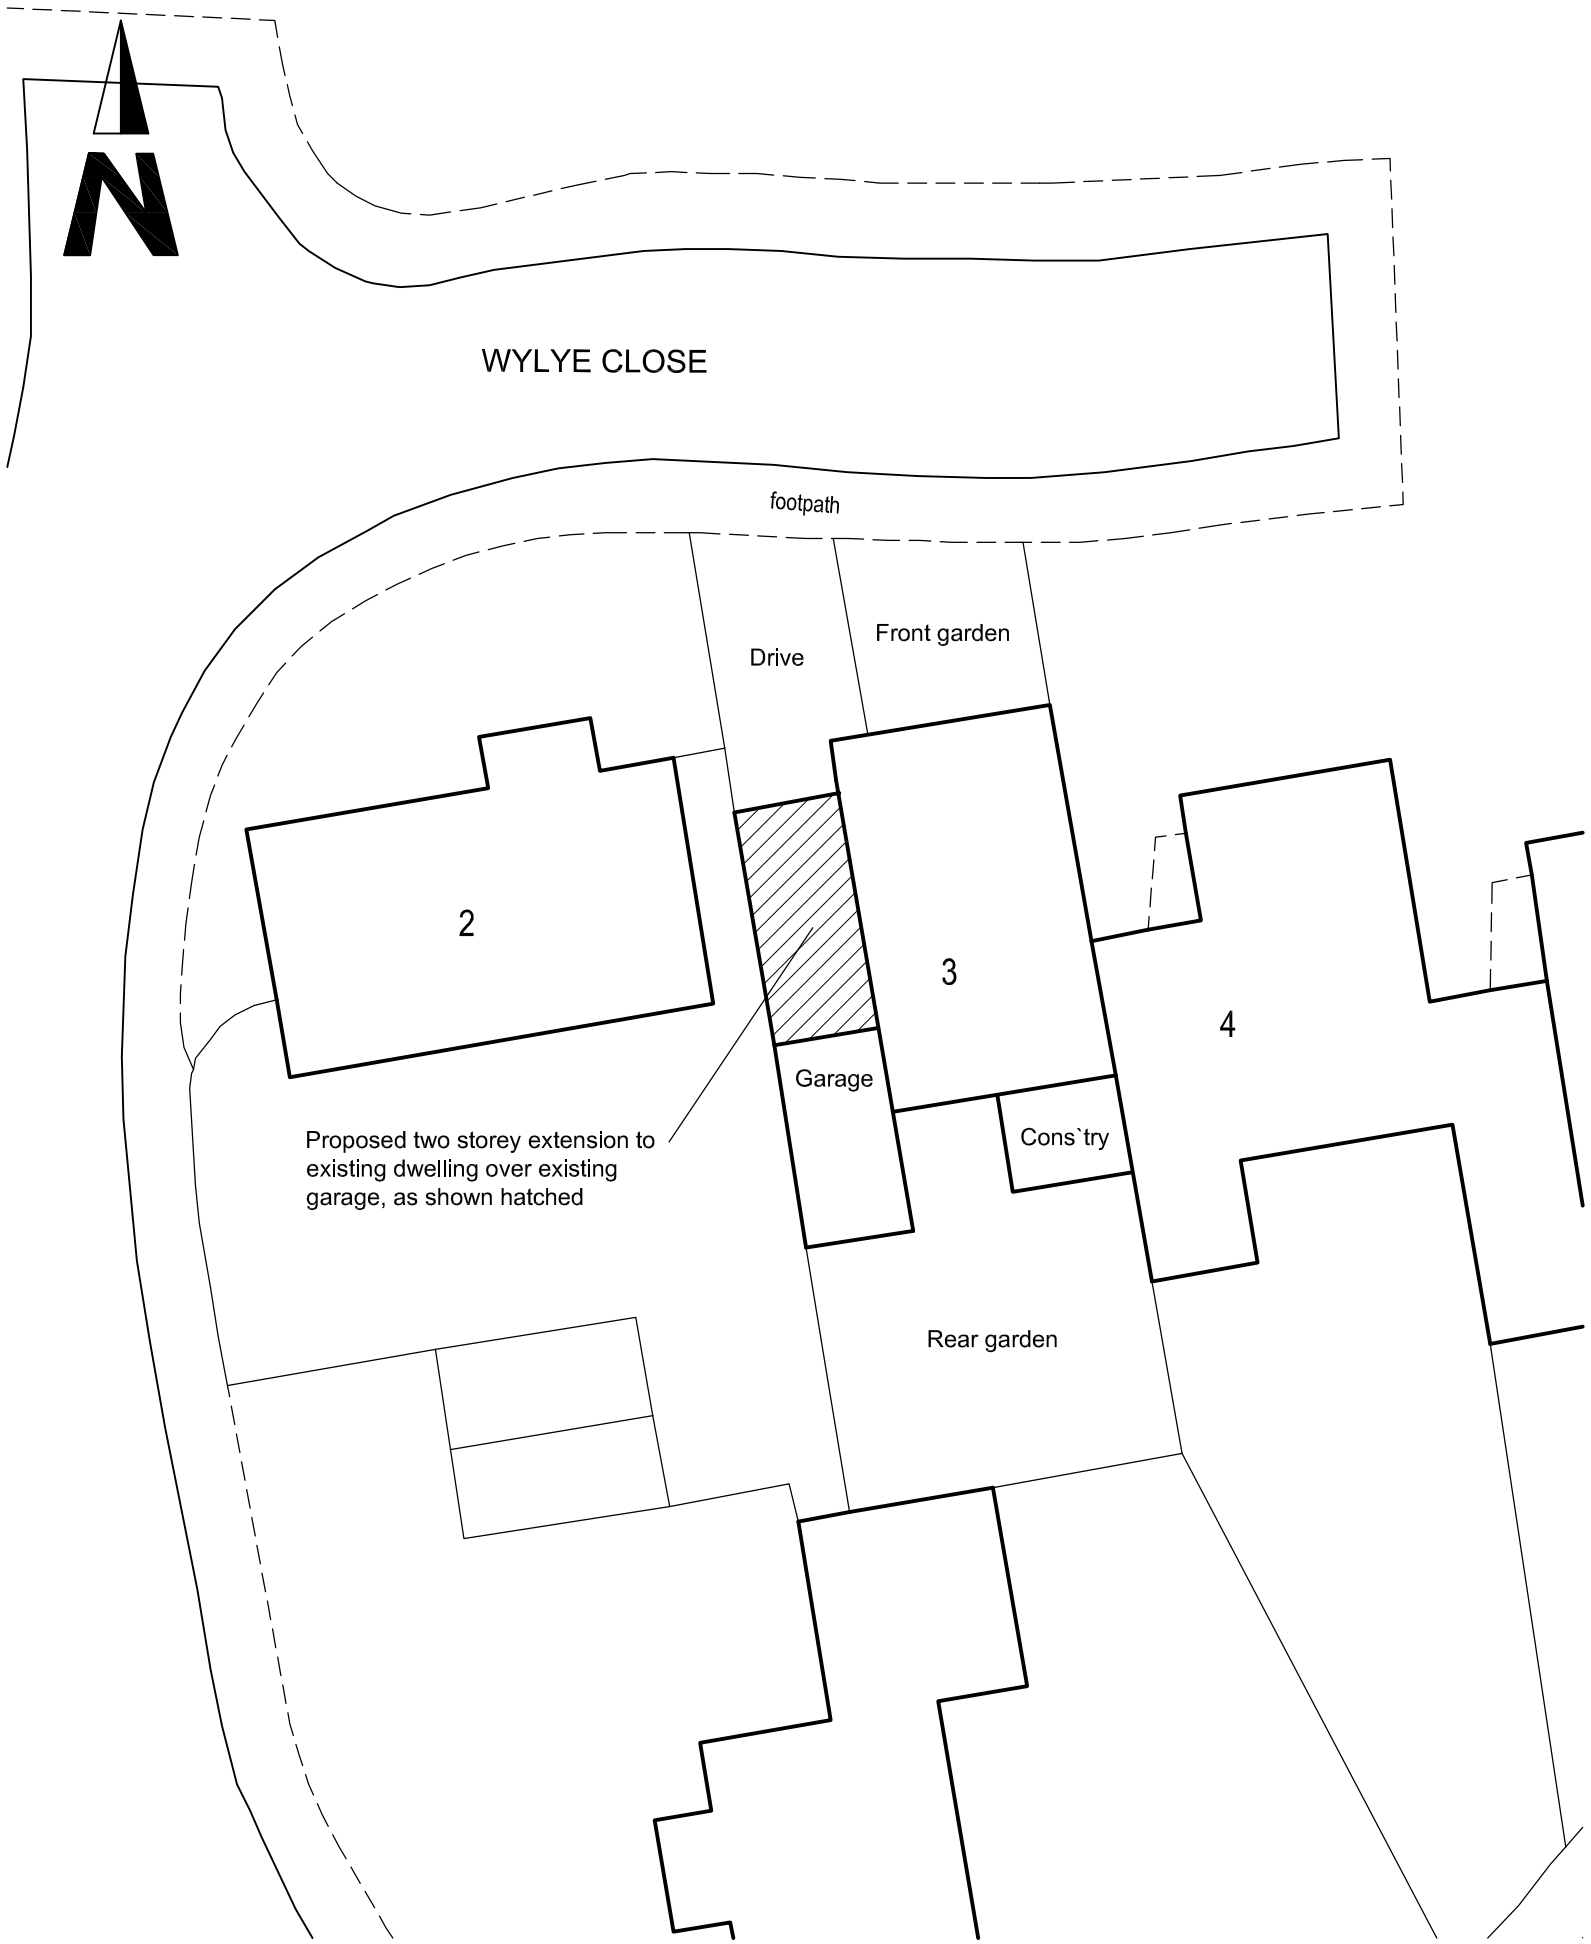

Ordnance Survey (c) Crown Copyright 2013. All rights reserved. Licence number 100020449

Site Location Plan

Scale 1:1250

REV A :- JAN 14- EXTENSION REPOSITIONED 2.25M FORWARD FROM REAR FLANK WALL IN ACCORDANCE WITH EBC REQUIREMENTS

Revisions

METROSCAPE DESIGN LTD
Malcolm Stevens BA (Hons) Arch Tech
Shady Oak, 5 Ayerswood
Bursledon Road, Hedge End
Southampton, Hampshire
SO30 0DF
Tel/Fax: 023 80403794
Email : malcstevens@metroscape.co.uk

Project	3 WYLYE CLOSE, WEST END, SOUTHAMPTON SO18 3LF
Drawing Title	EXISTING SITE LOCATION & BLOCK LAYOUT PLAN
Client	MR & MRS A ALGAOUD

Project No	P13020
Date NOV 13	Scale 1:200/1250
Drawing No	P01
Revision	A

This drawing is copyright of the Architectural Consultant & must not be reproduced without permission.