

New construction
Existing construction
Removed construction

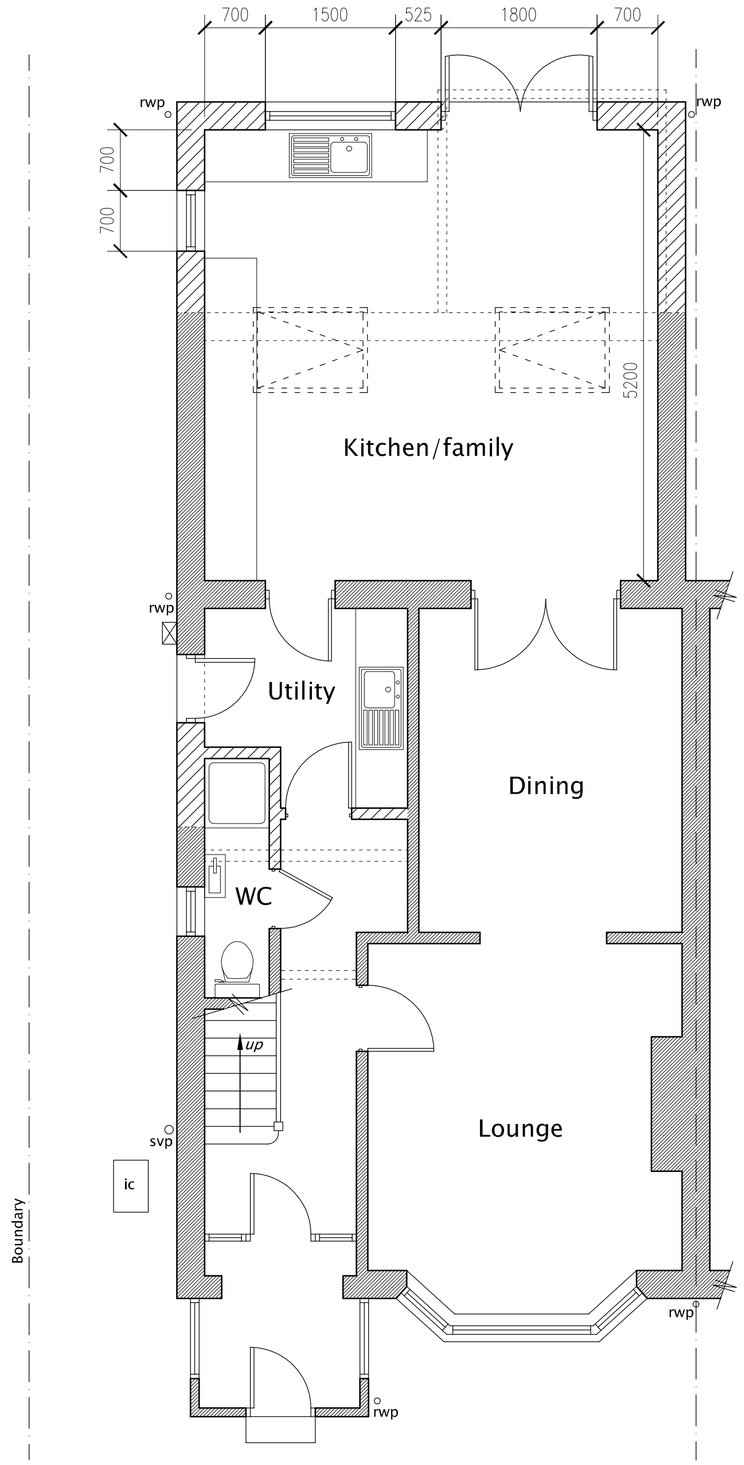

Ground floor

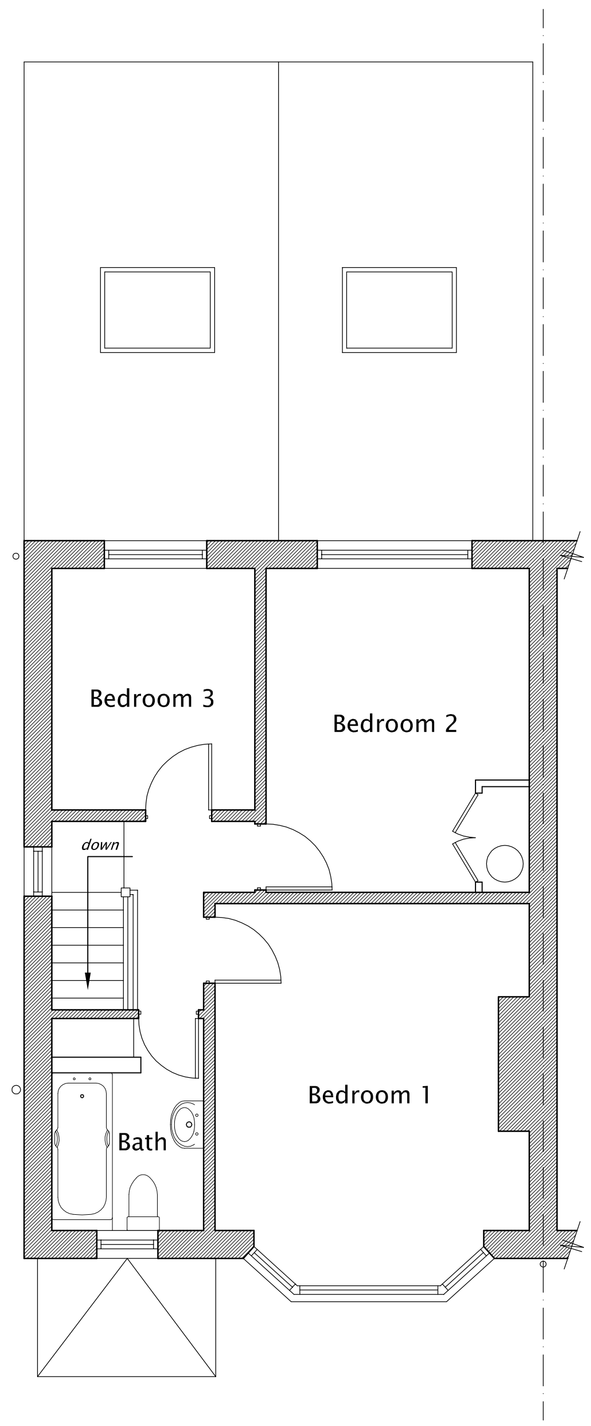

First floor

cool loft conversions

5 TYNDALE CLOSE
MUSCLIFF
BOURNEMOUTH
BH9 3SF

CONTACT RICHARD GUEST 01202 528925 / 07929 292119

PROJECT
Mr & Mrs Wheeler
127 Passfield Avenue, Eastleigh.

DRAWING TITLE
EXTENSION & ALTERATIONS
PROPOSED FLOOR PLANS

DRAWING NUMBER
16 - RG/088/002 A

SCALE
1:50 @ A1 / 1:100 @ A3

DATE
March 2016