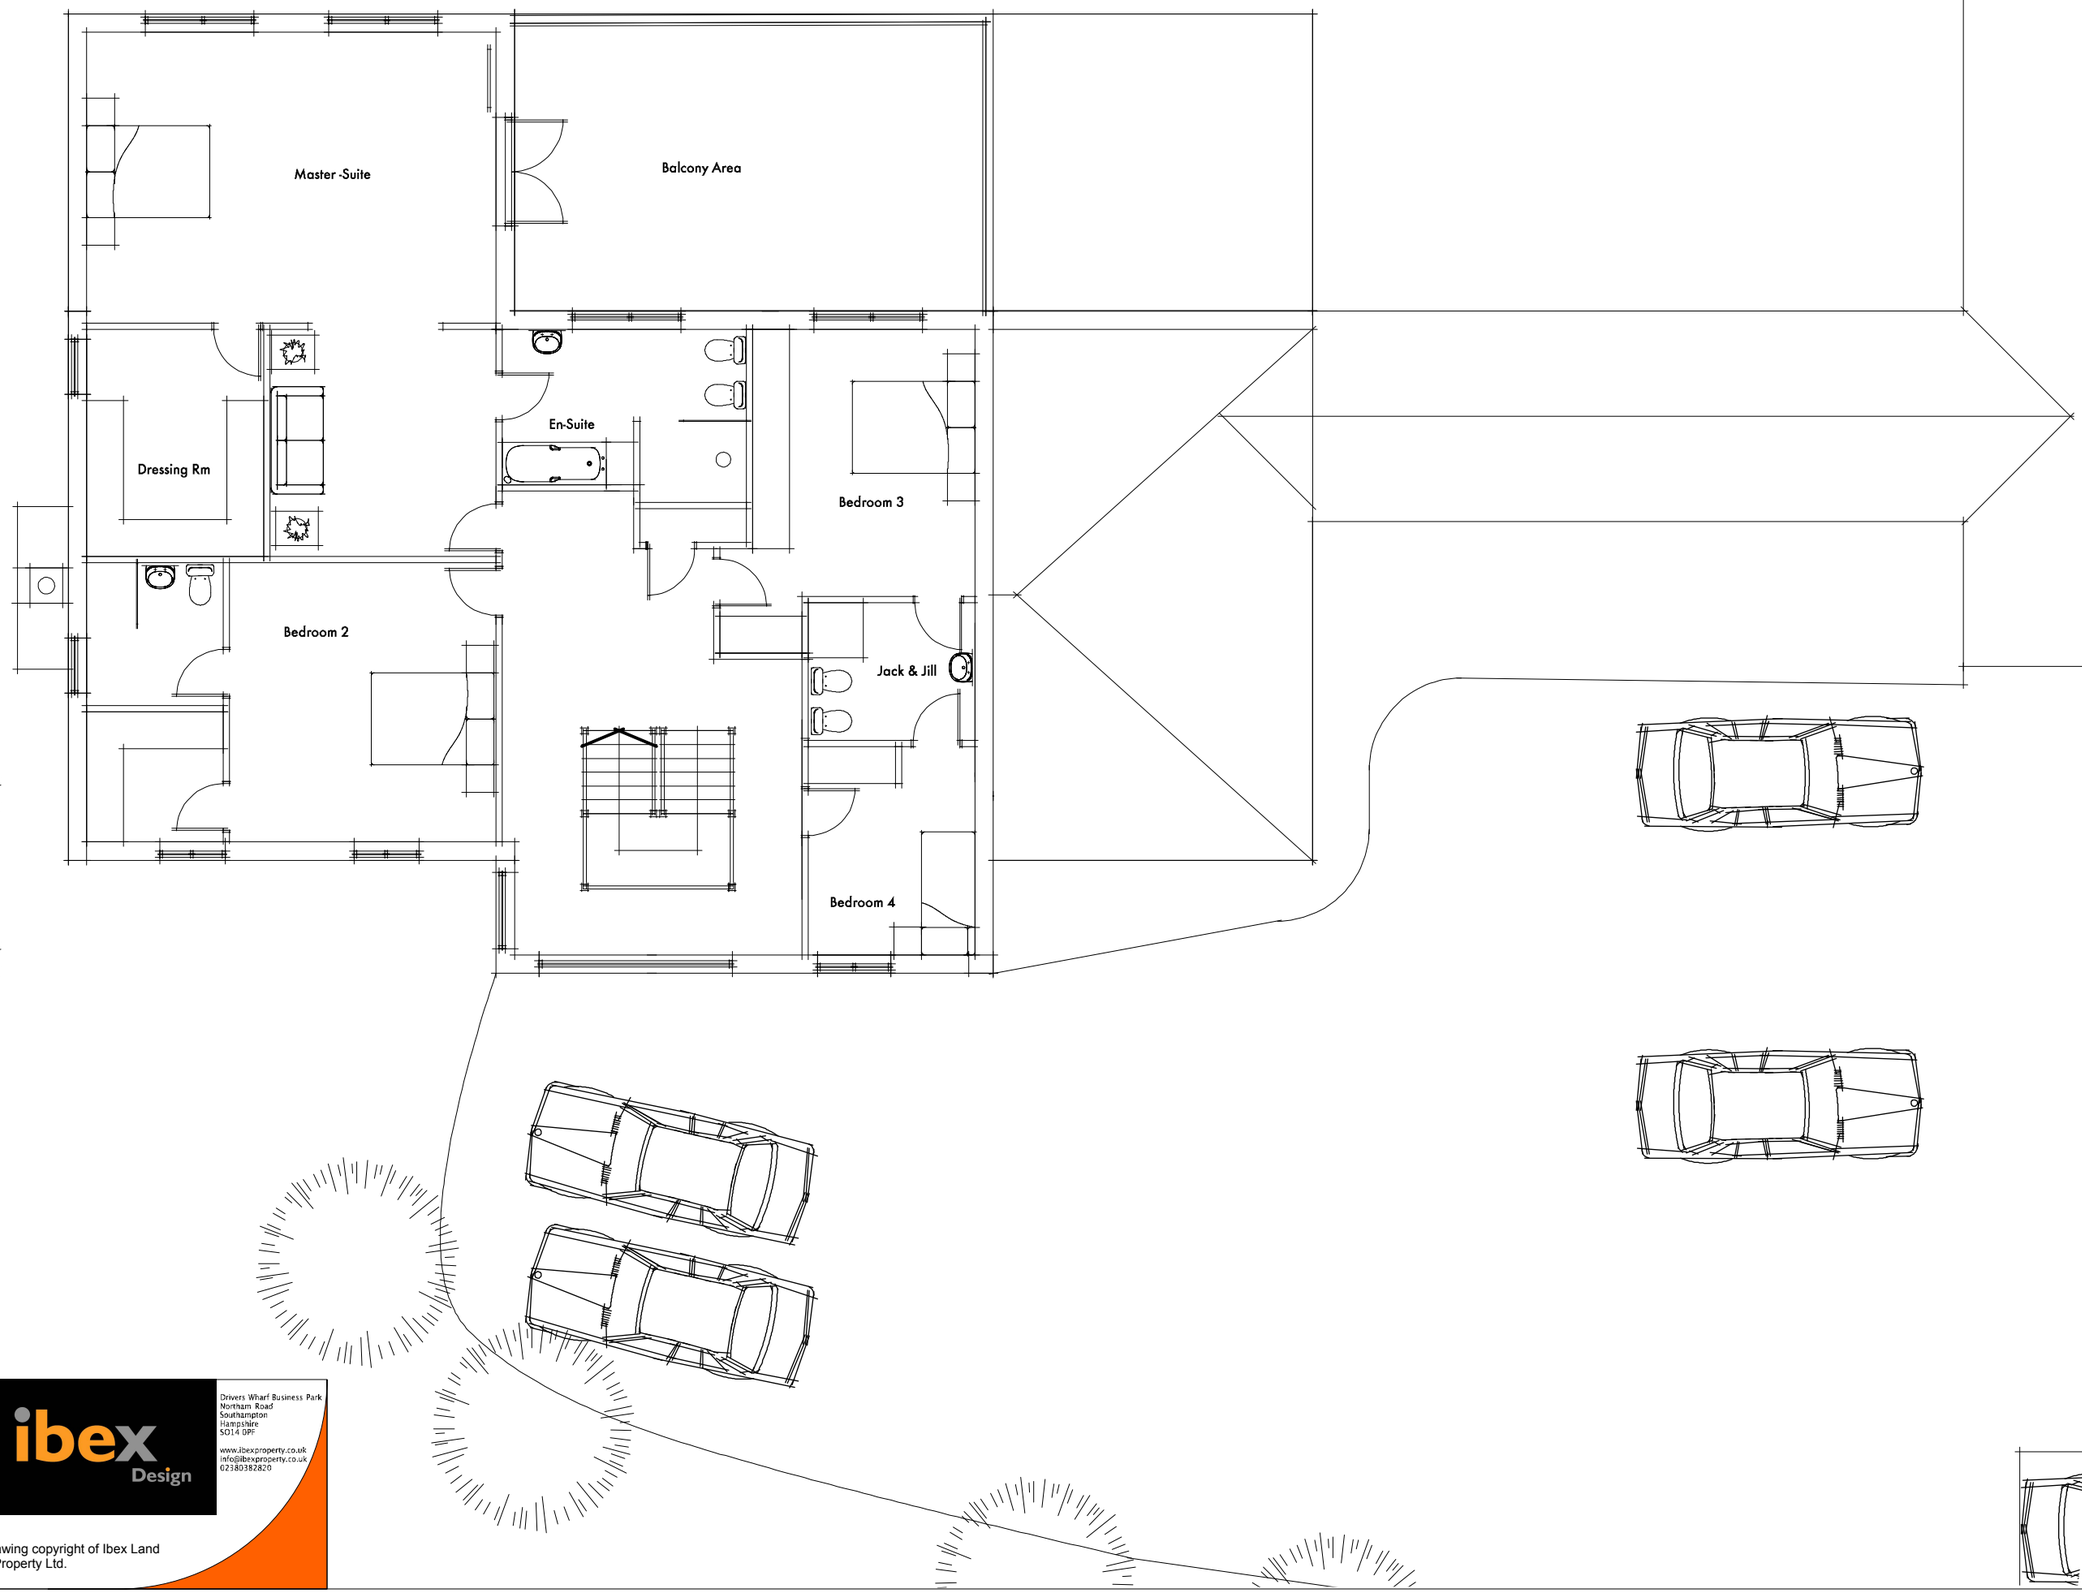

ibex Design
Drivers Wharf Business Park
Northam Road
Southampton
Hampshire
SO14 0PF
www.ibexproperty.co.uk
info@ibexproperty.co.uk
02380382820

Drawing copyright of Ibex Land & Property Ltd.

Rev A: Glazed balcony area reduced, side elevations amended, glazing sections added. 6th June 2012.

Client Mr & Mrs P Harding

PROPOSED FIRST FLOOR PLAN

Hound Corner Fruit Farm
Hamble Lane,
Netley Abbey,
Southampton
SO31 5FT

Feb 2012	1:100@A3	DP/009/A