
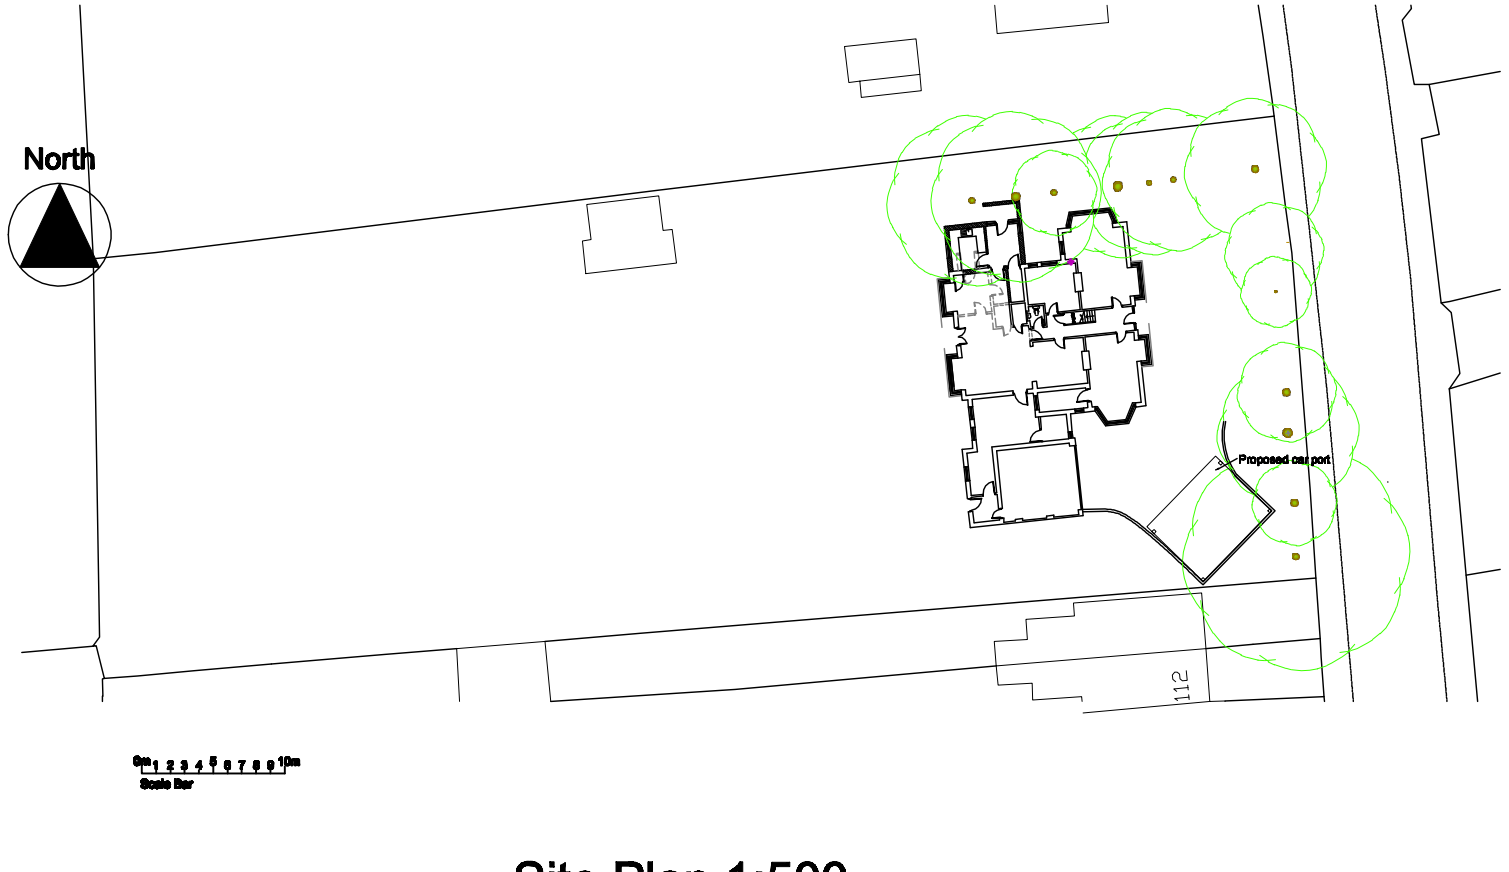


Site Plan 1:500

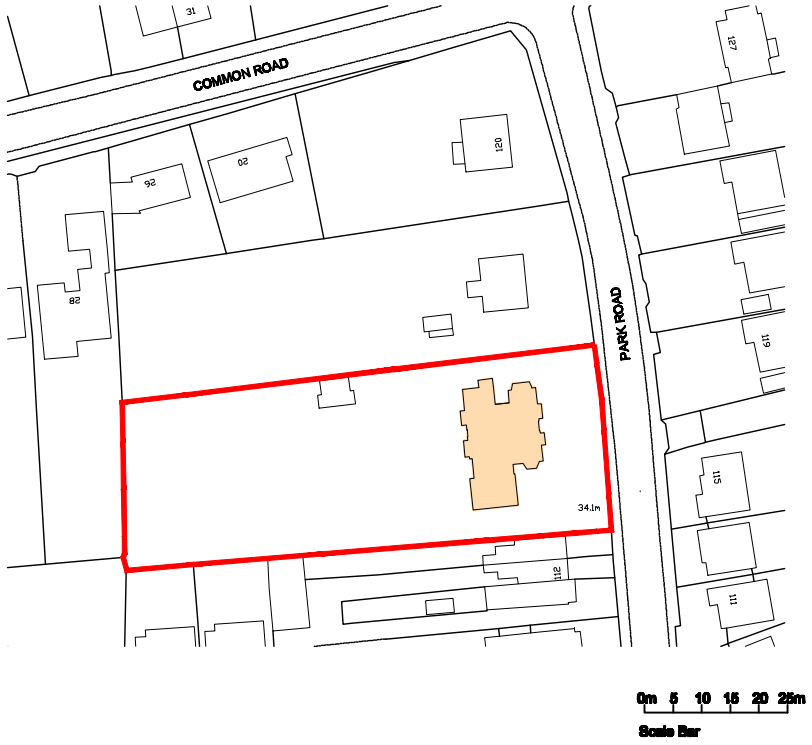

Site Location Plan 1:1250

REV.	DATE	DESCRIPTION	BY
-	-	-	-

HEAD, ROBERTS & ASSOCIATES
1 Station Terrace
Shawford, Hants.
SO21 2BN
Tel: 01962 711111
Fax: 01962 711100
Email: mail@headroberts.co.uk

Client
Mr & Mrs A Young

Job Title
116 Park Road, Chandlers Ford - Car Port

Drawing Title
Site Location & Block Plan

Drawing No.	Revision
4320/10	-

Scale	Date	Drawn By	Checked By
as noted@A3	24.10.16	TK	-