This drawing is the property of Technical Signs and must not be reproduced in part or in full without prior consent of Technical Signs.

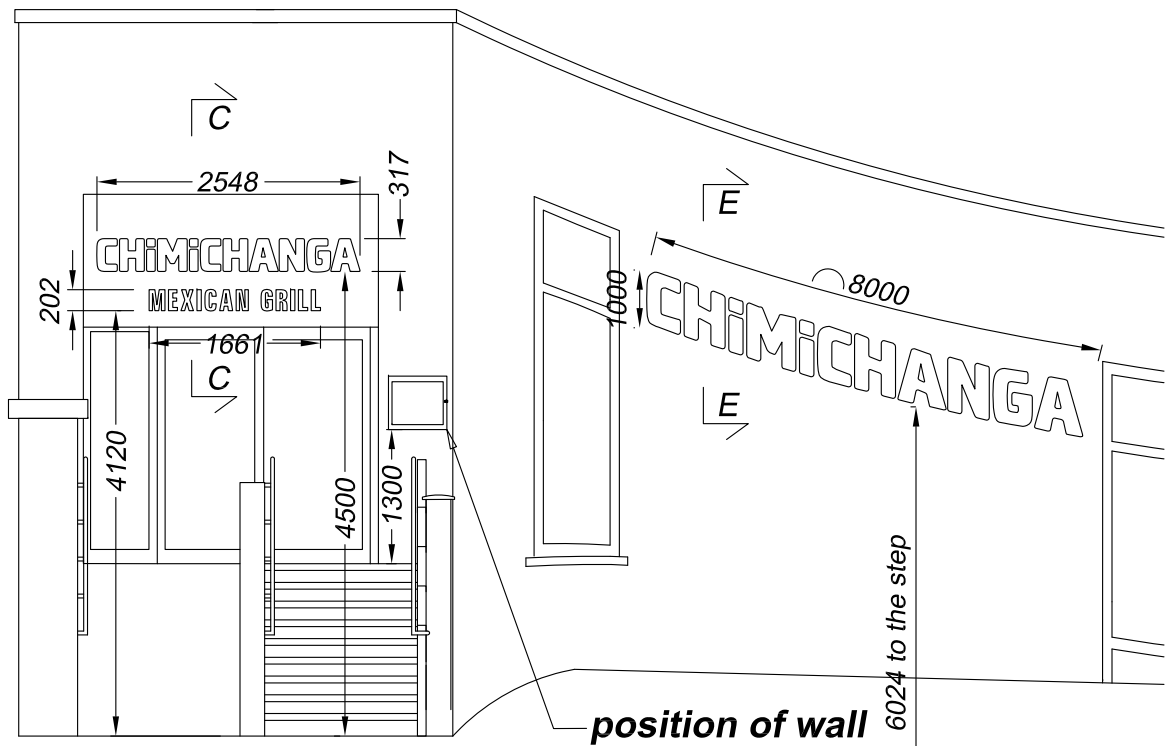

Southern Elevation
Scale 1:75 (view of the curved wall is an isometric repesentation)

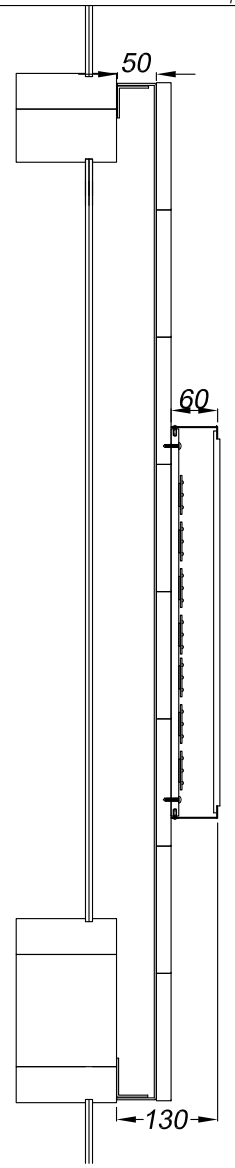

Section A-A through text
Scale 1:10

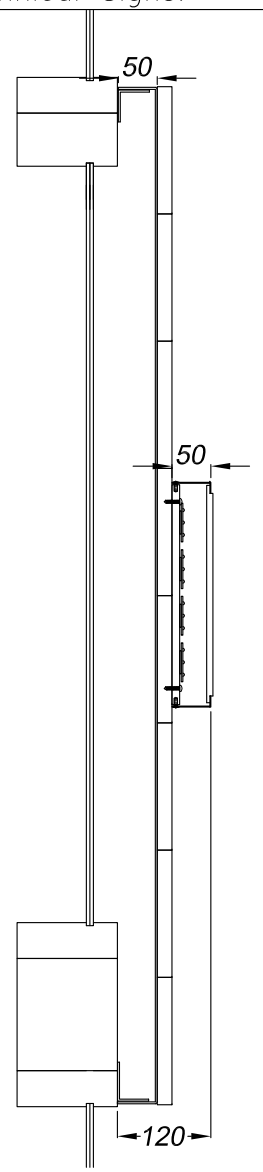

Section B-B through text
Scale 1:10

Proposed

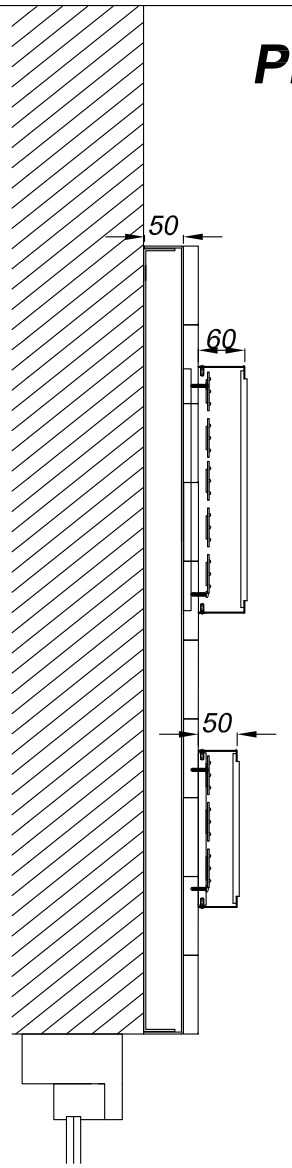

Section C-C through text
Scale 1:10

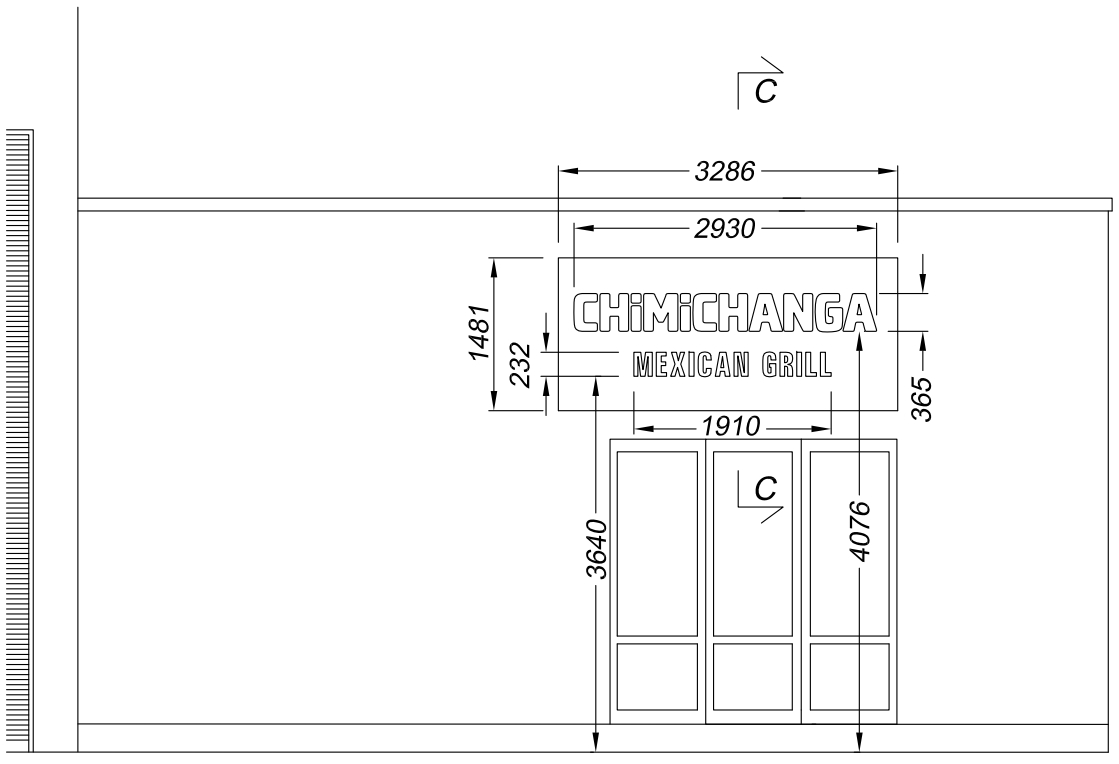

Rear Car Park Elevation
Scale 1:75

Folded aluminium panels finished satin black and faced with raw 19mm cedar timber planks with black coach bolts fixing them to the aluminium faces.
Text is face illuminated with built up metal returns finished satin black.
Faces of 'CHiMi' are opal acrylic and translucent acrylic matching Pantone 194c.
Faces of 'CHANGA' are opal acrylic and translucent acrylic matching Pantone 349c.
Faces of 'MEXICAN GRILL' are opal acrylic.
Letters backs are screw fixed to the timber planks.
Internally illuminated via low energy red LEDs in the 'CHiMi' text, low energy green LEDs in the 'CHANGA' text and low energy white LEDs in the 'MEXICAN GRILL' letters.

C	Specification for section C-C altered	04/12/12
B	Text added above the footpath steps	26/11/12
A	Extra Elevation	26/10/12

Technical Signs
Floor 1 - Unit 3
Hille Business Centre
132 St Albans Road
Watford, Herts, WD2 4AE
Tel: 01923 811999
Fax: 01923 811998
E-mail: info@technicalsigns.co.uk

Client: Chimichanga
Address/Job details: The Swan Centre, Eastleigh, SO50 5SF
Proposed Signs
Job No:
Drawn by: DN | Date: 17/07/12
Scale: As specified (A3) | Drawing No: 329071-4 | Rev: C