


01 EXISTING SITE LOCATION PLAN (Scale 1:2500)

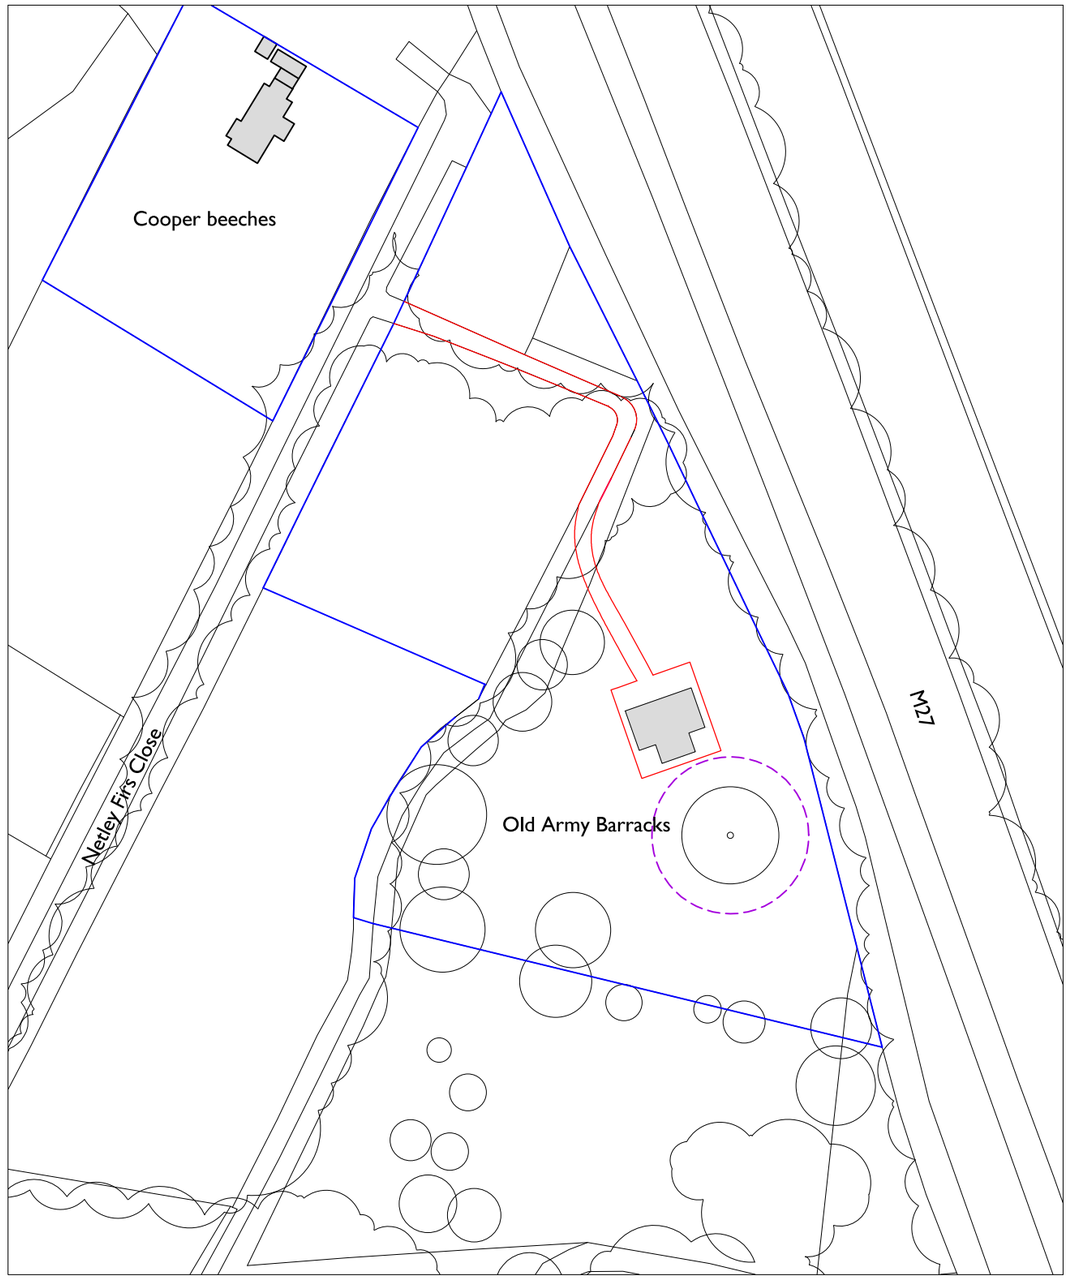

02 BLOCK PLAN (Scale 1:1250)

Status:	Planning	Drawing:	Location Plan & Block Plan	Project:	Old Army Barracks
Scale:	1:2500 & 1:1250 @ A3	Dwg No:	020-D-00	Address:	Netley Firs Close, Southampton, SO19 6DX
NOTE: This drawing is to be scaled for planning purposes only		Date:	23.11.2015	Client:	Sylvie Charrett

obarchitecture

Suite 5, Talbot House
34 Staple Gardens,
Winchester
Hampshire, SO23 8SR

t: 01962 865344
e: olly@obarchitecture.co.uk
w: www.obarchitecture.co.uk