- Dimensions are in millimeters, unless stated otherwise.
- Scaling of this drawing is not recommended.
- It is the recipients responsibility to print this document to the correct scale.
- All relevant drawings and specifications should be read in conjunction with this drawing.

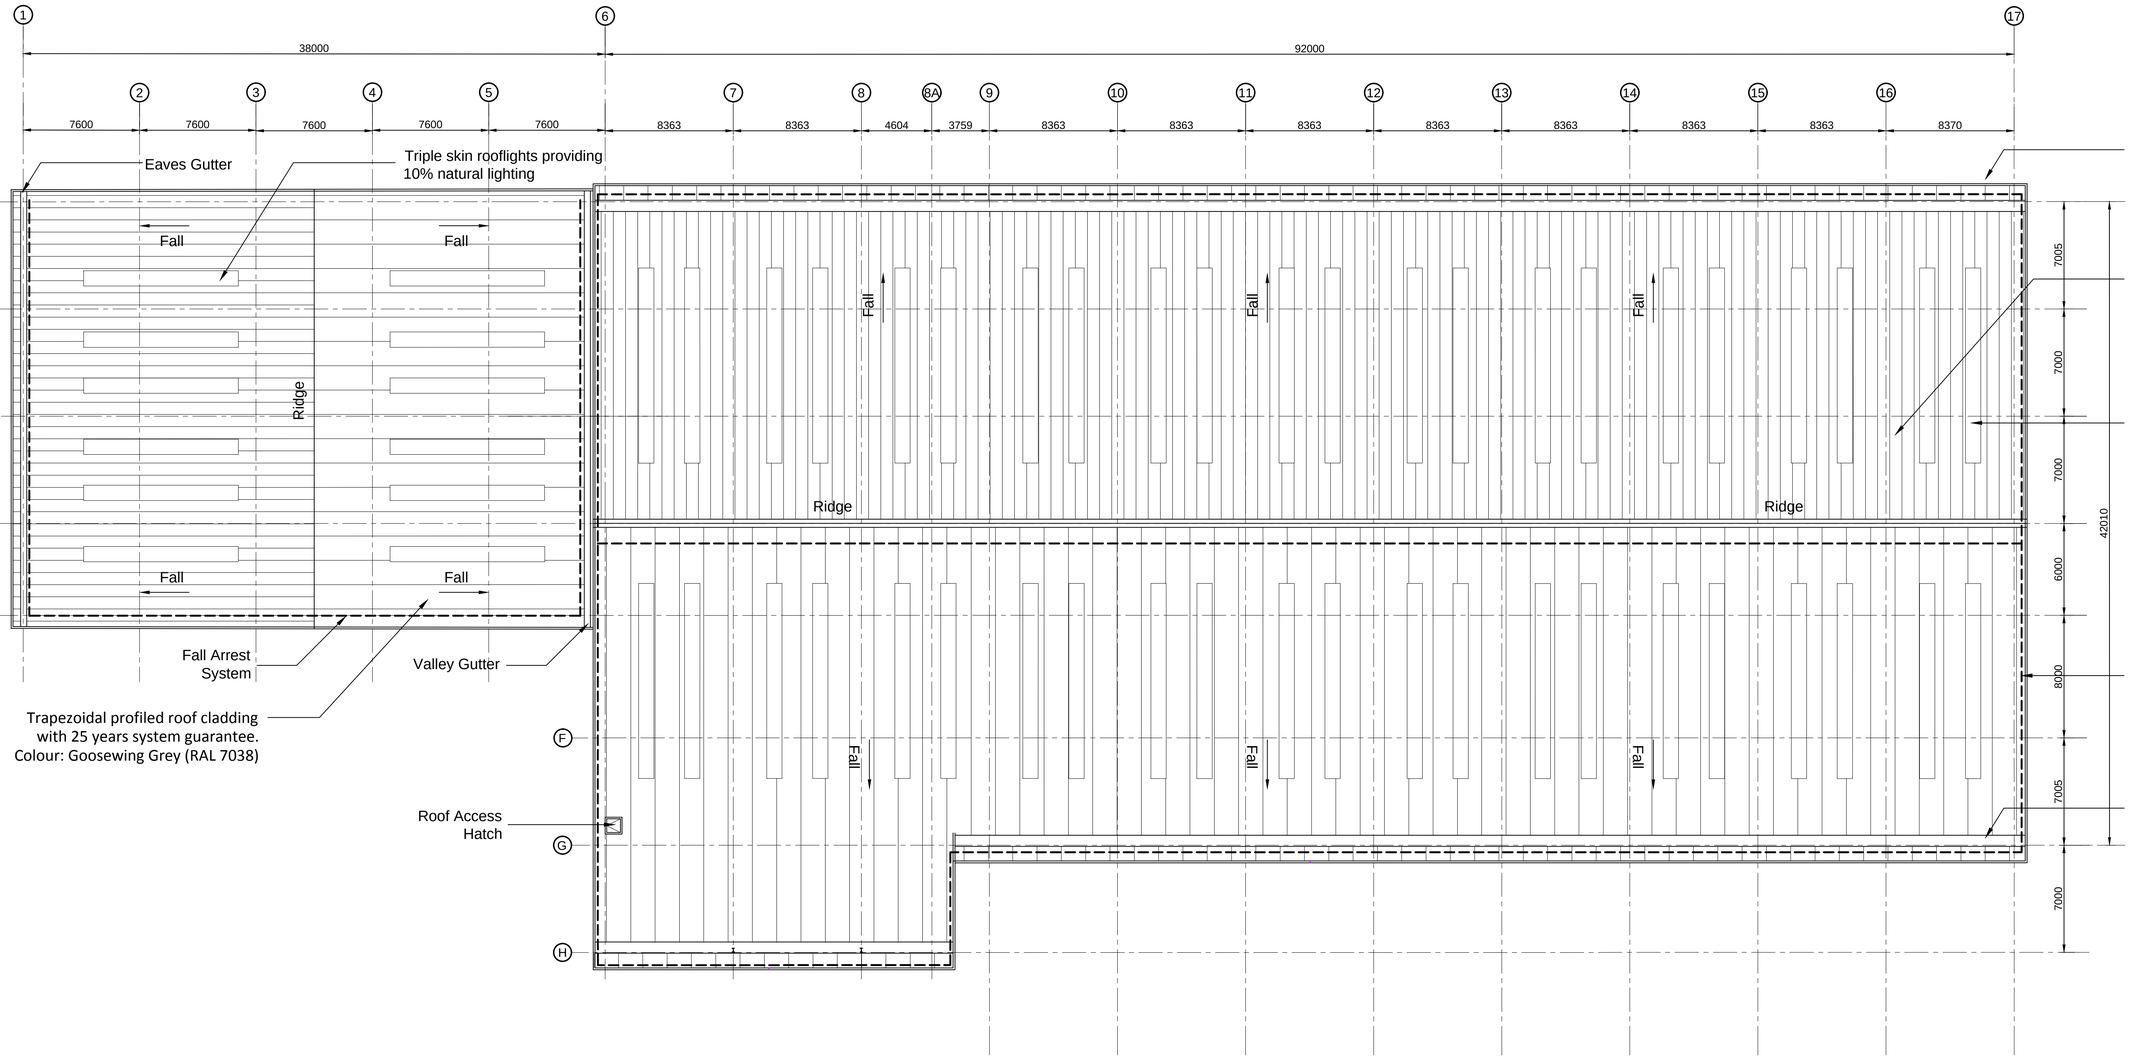

Roof Plan Scale 1:200

1m SCALE 1:200

rev	amendments	by	ckd	date
P2	Added canopy to service yard.	GT	GDM	30/10/15

Alpha Park, Chandlers Ford

Unit 2 - Roof Plan

BERICOTE

umc architects
Newark Beacon Innovation Centre, Cafferata Way, Newark, Nottinghamshire NG24 2TN
o. +44 (0)1636 653027 f. +44 (0)1636 653010 e. info@umcarchitects.com

Drawing Status:	Planning
Drawn:	GT /GMc
Date:	07/08/2015
Scale:	1:200 A1
Drawing no:	13123 P111
Revision:	P2