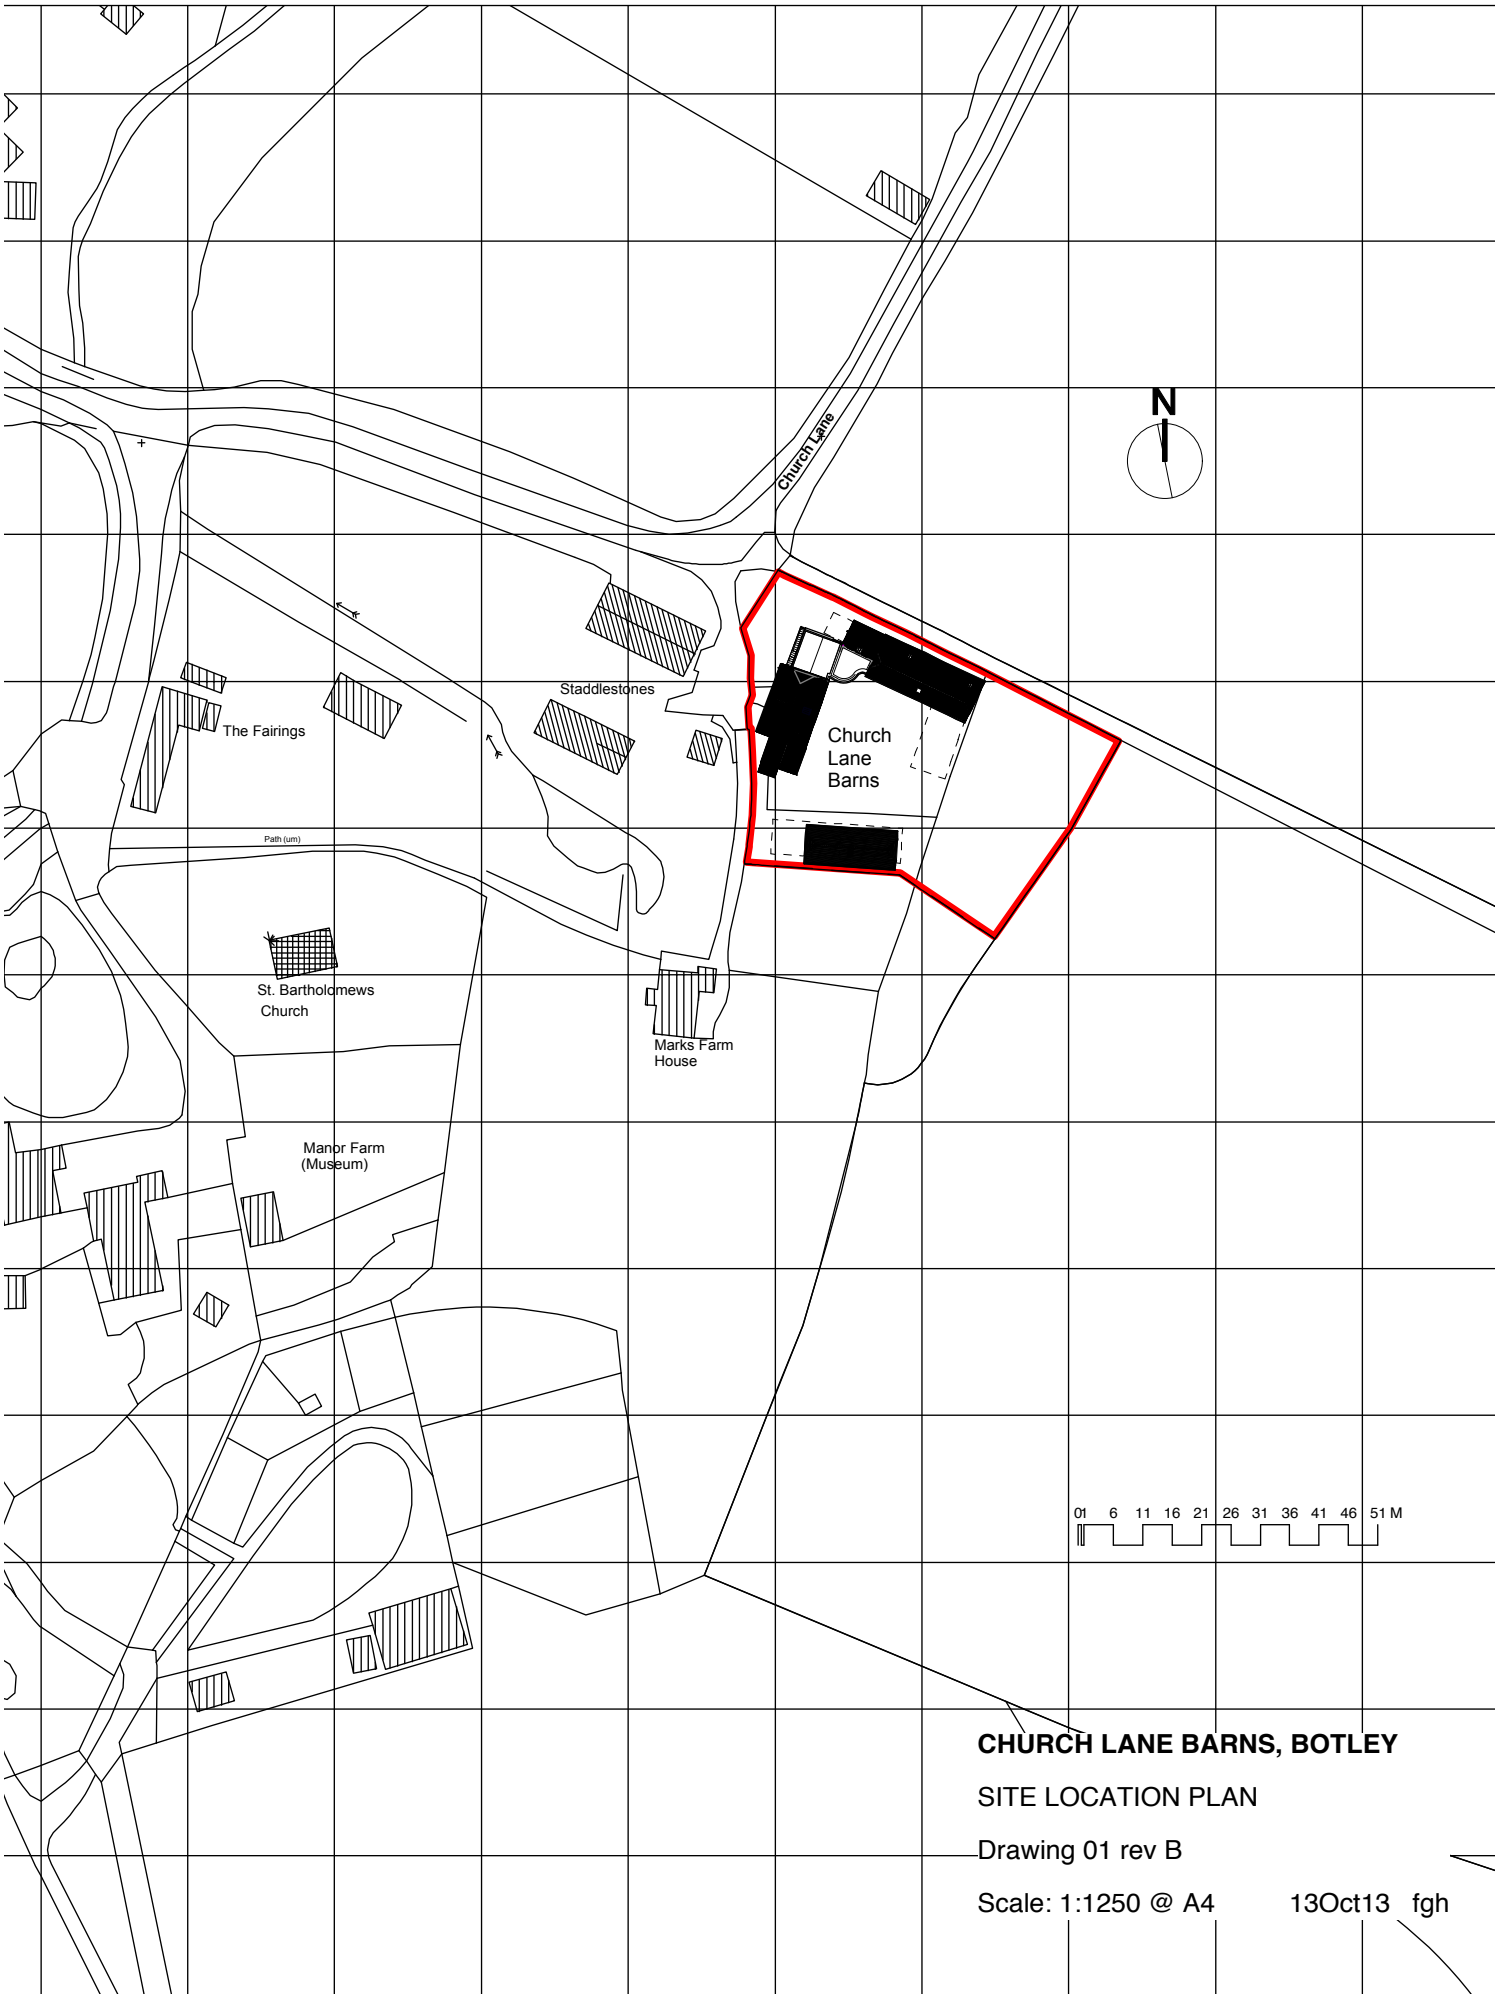


CHURCH LANE BARNS, BOTLEY

SITE LOCATION PLAN

Drawing 01 rev B

Scale: 1:1250 @ A4 13Oct13 fgh