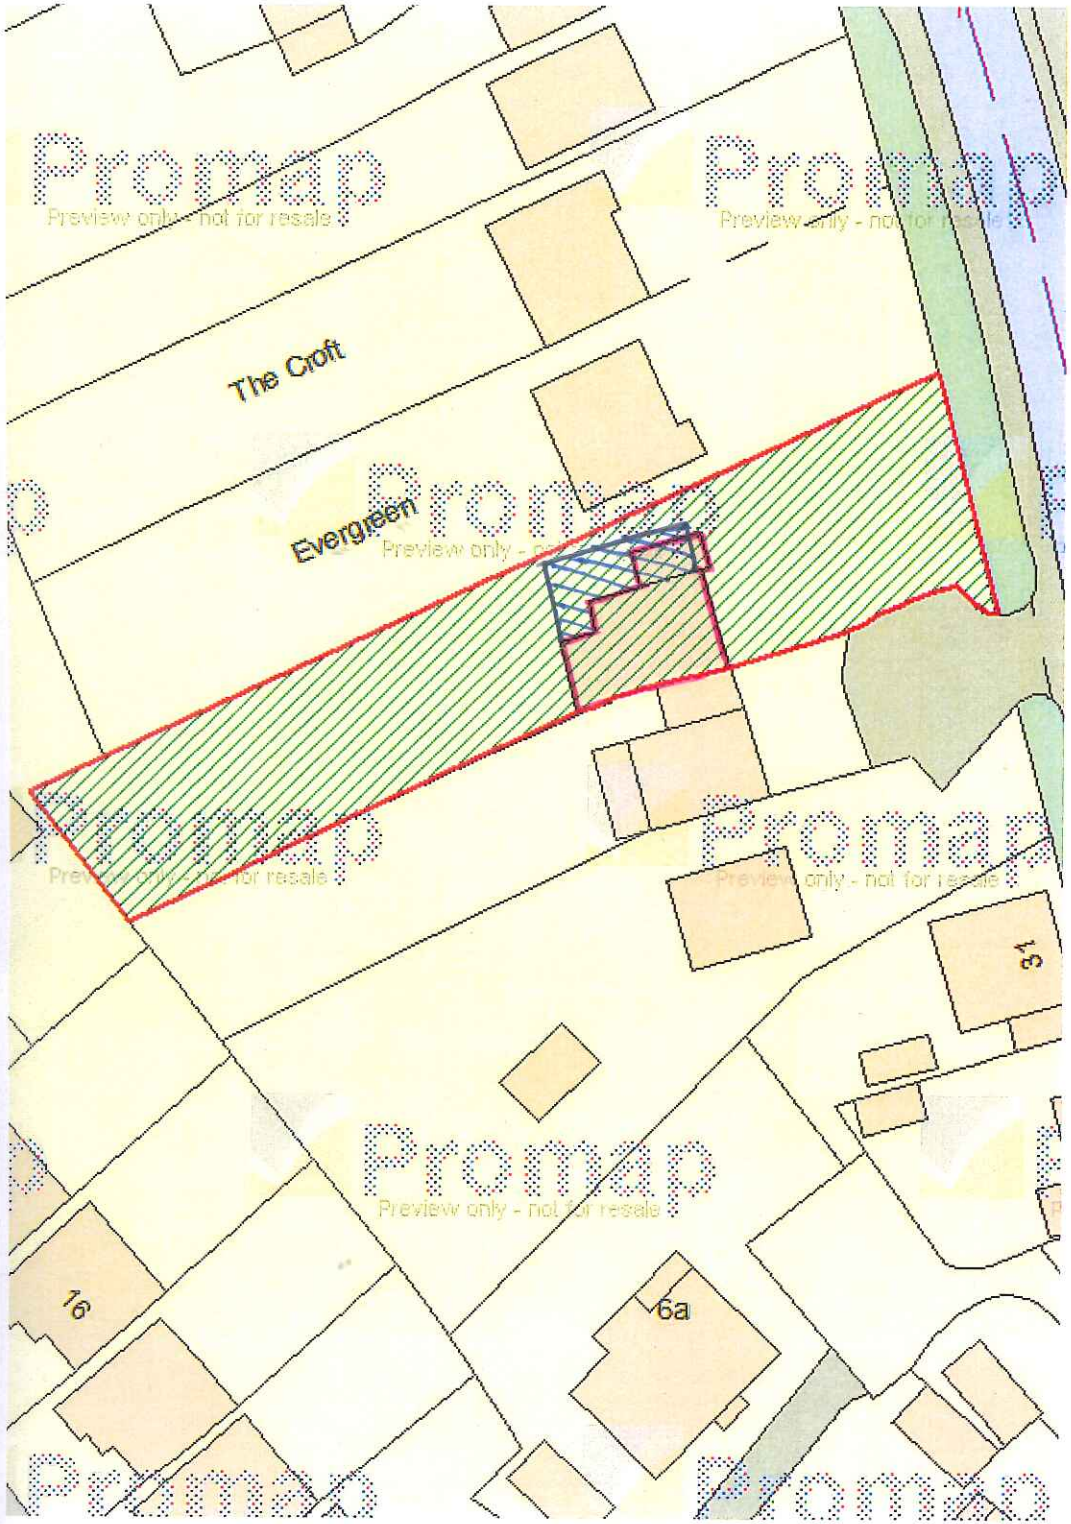


1 : 500

- EXISTING PLOT

- PROPOSED EXTENSION.