

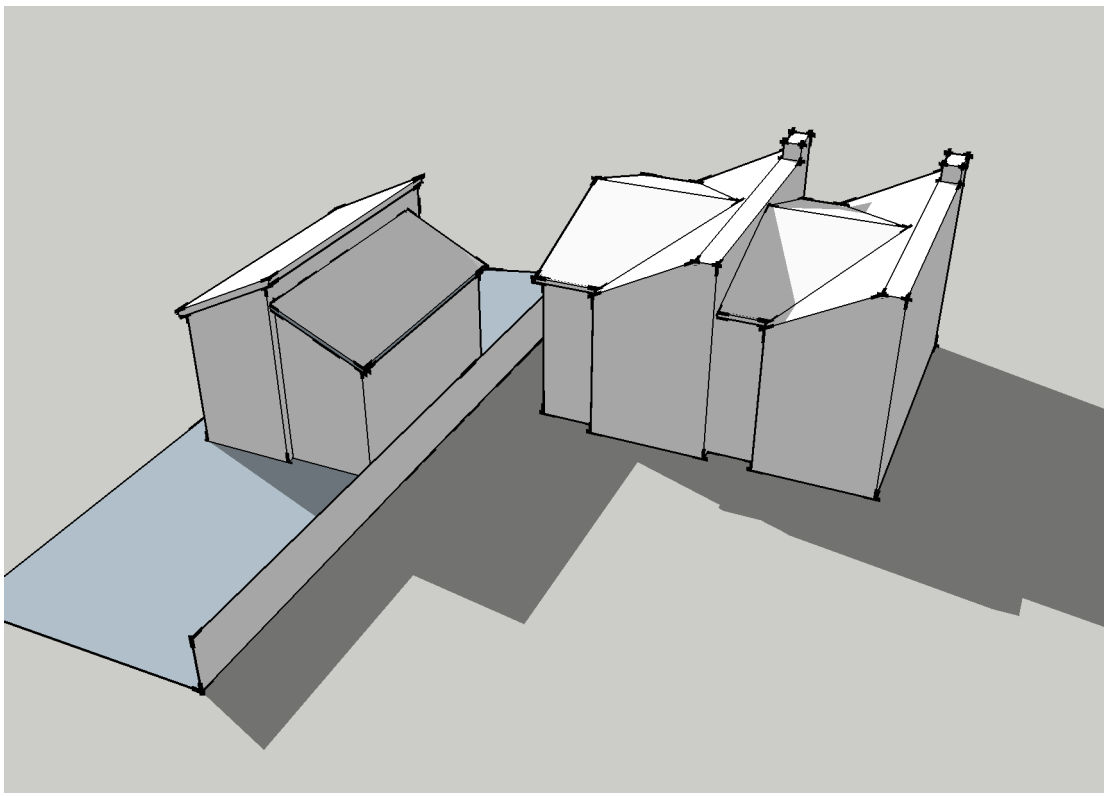


Perspective Of Proposed Dwelling To Rear Of 37 Chestnut Avenue
& Neighbouring Building Along Mansbridge Road
Shadows Cast At 10 O'Clock AM On 21st March

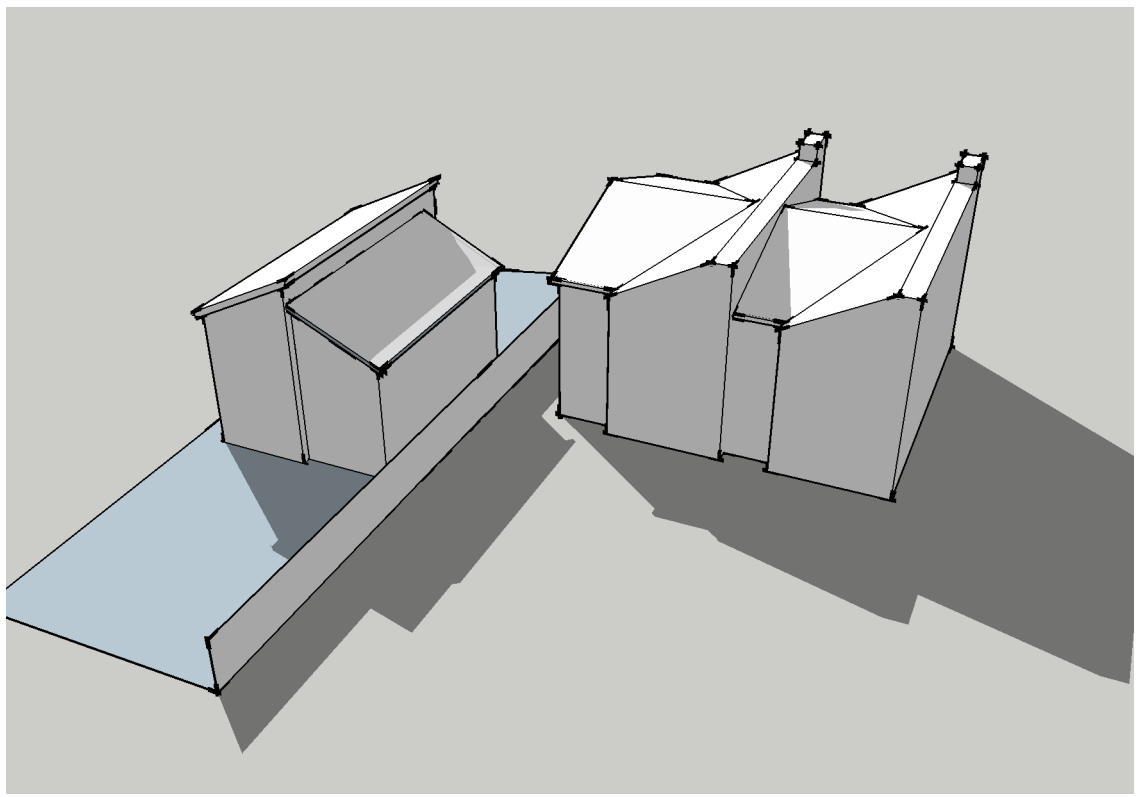

Perspective Of Proposed Dwelling To Rear Of 37 Chestnut Avenue
& Neighbouring Building Along Mansbridge Road
Shadows Cast At 11 O'Clock AM On 21st March

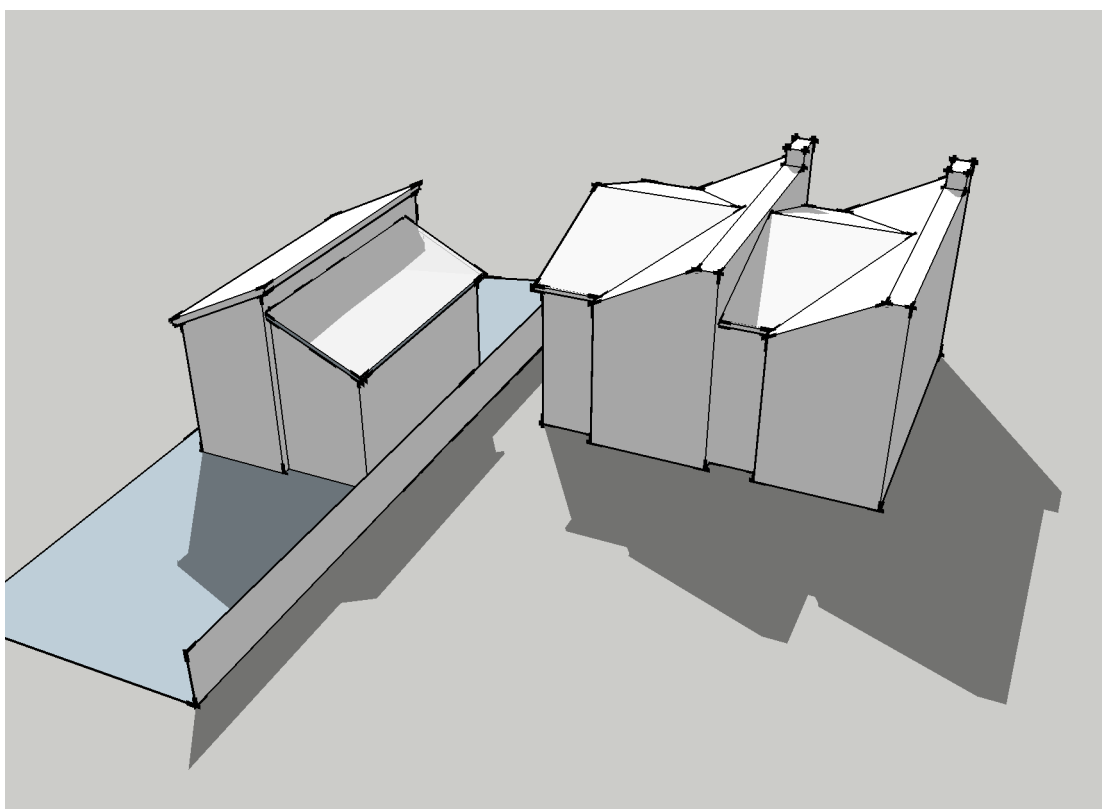

Perspective Of Proposed Dwelling To Rear Of 37 Chestnut Avenue
& Neighbouring Building Along Mansbridge Road
Shadows Cast At 12 O'Clock Midday On 21st March

GRAHAM ASH ARCHITECTS

CHARTERED ARCHITECTS TOWN PLANNING CONSULTANTS
Graham Ash Architects Ltd
65 Leigh Road, Eastleigh, Hampshire SO50 9DF
TELEPHONE 01794 518706 Or 07768 453105
EMAIL: Info@grahamasharchitects.com
WEBSITE: www.grahamasharchitects.com

PROJECT: 27 Chestnut Avenue
Eastleigh
S050 5AN

TITLE:
Proposed Shadow Diagrams

DESIGNED BY	DATE	DRWN / DTALD BY:
GA	28-9-15	JAT
SCALE: NTS	PLOTTED: 28-9-15	REV.

PURPOSE OF ISSUE:
☐ information ☑ approval ☐ tender ☐ construction

DWG. NO.
15-025-02