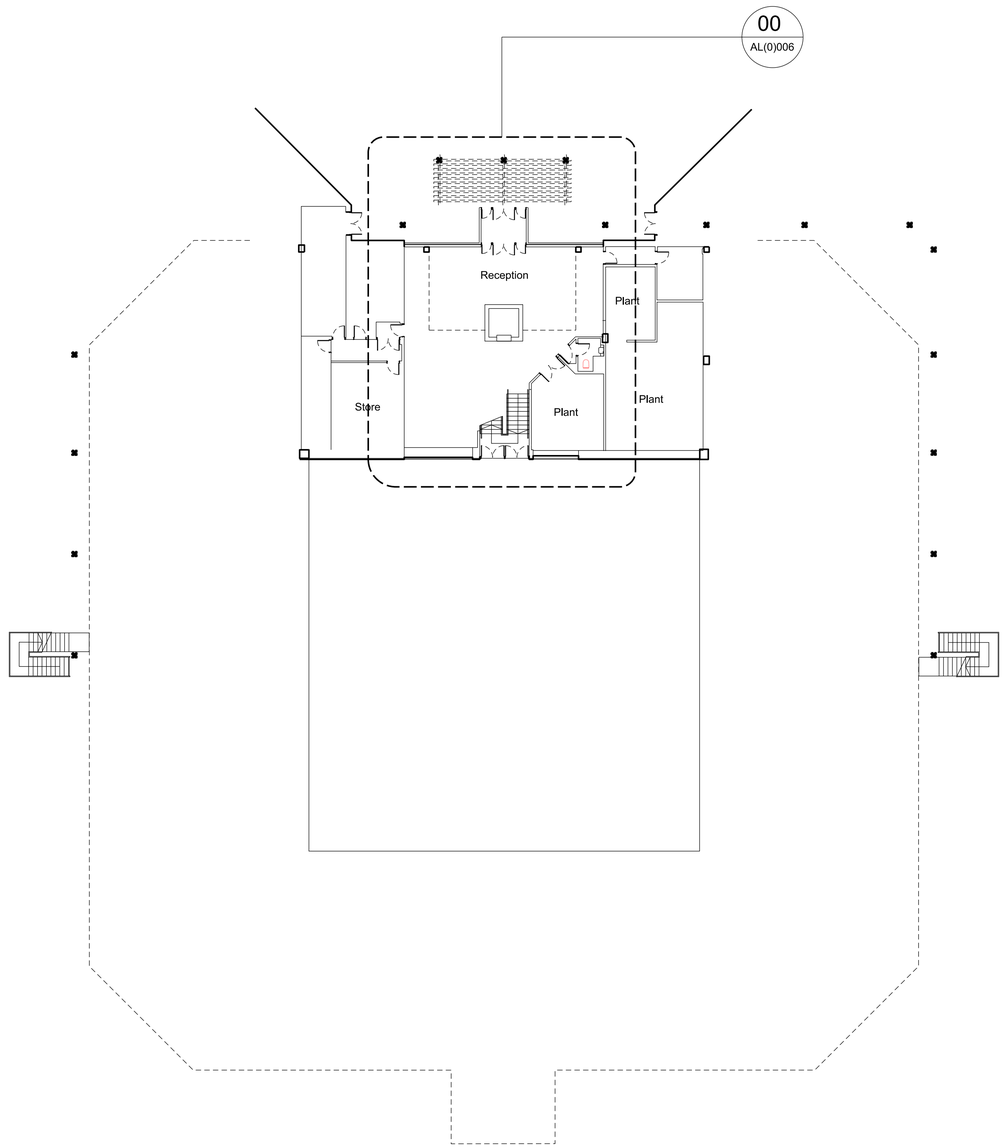

00 Existing Ground Floor GA

1:200@A1

0 5 10 20 30m

Notes:

GENERAL NOTES

1.All details and materials subject to approval from Building Control Application.
2.All dimensions to be checked on site prior to ordering or manufacturing. Do not scale from these drawings.
3.Drawings based on existing drawings supplied by client. All measurements to be checked.
4.All items to be installed in accordance with manufacturers recommendations and standard installation details. Contractor to provide relevant information as part of O&M Manual for client operation and maintenance.
5.Structural engineer input required to confirm assumptions on drawings and to inspect existing structures such as staircase, existing beams, piers and new openings in walls.
6.M&E input to be obtained by main contractor for all relevant items.
7.Refer to C-DMC's Health and Safety plan and all designer's risk assessments prior to commencement on site.
8.All discrepancies or queries to be reported to Client or Architect.
9.Demolition works to be carried out in accordance with BS 6187:2000.

Rev.	Description	Date
*	Preliminary Issue	11.06.2015

joneshargreaves
Building & Project Consultants

21 Woodstock Street
Mayfair, London
W1C 2AP
info@joneshargreaves.co.uk

Tel: +44 (0)207 493 5503
www.joneshargreaves.co.uk

Client:
London and Scottish Properties

Project Address:

Drawing Title:
Existing Ground Floor GA Plan

Project Number:	Drawing Number:	Revision:
015035	AP(0) 003	*

Drawing Status: Planning

Scale: 1:200 Date: 11.06.2015

Drawn By: GB Checked By: PH

All dimensions are in millimetres unless otherwise stated.
Dimensions to be verified on site.
Do not scale.
Copyright of Jones Hargreaves. All rights reserved.
Drawing not to be reproduced without permission.