

PROPOSED WORKS AT, MILL VIEW, LONG LANE, BURSELDON, SO31 8BZ

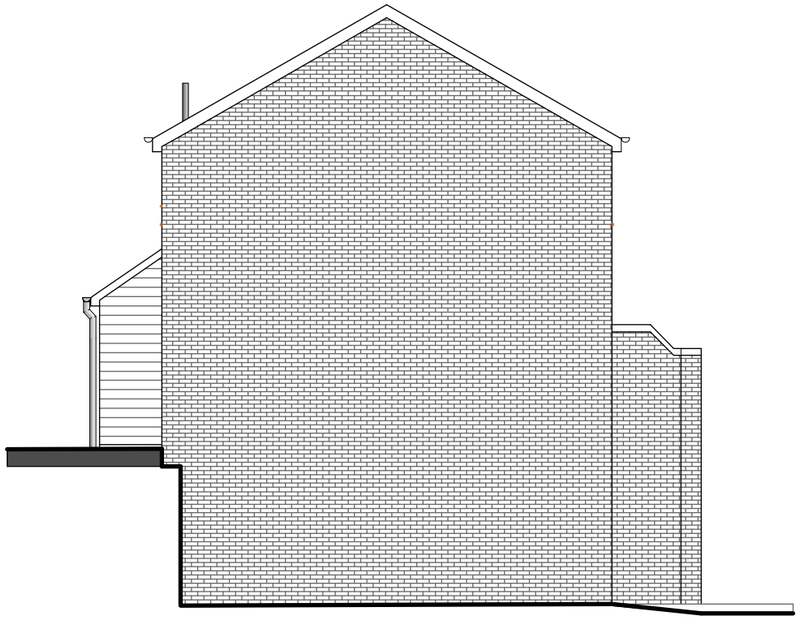

East Elevation
scale 1:100



South Elevation
scale 1:100

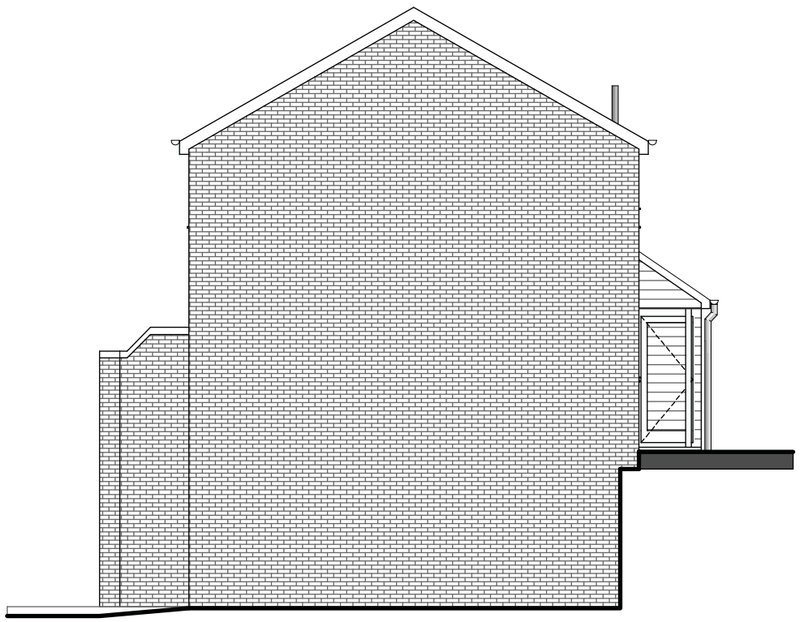

West Elevation
scale 1:100



North Elevation
scale 1:100

0 1 2 3 4 5

For: Mr. Wheeler Mill View Long Lane Burseldon SO31 8BZ	**Date: 2012** **Scale:AS SHOWN** **No** 07 **Drawn:** Tom	**CREATIVE DESIGNS** **Oaklea, Titchfield Lane,** **Wickham, Portsmouth** **PO17 5PQ Tel 01329 835992**

EXISTING ELEVATIONS SCALE 1:100 AT A3