
No.18 High Street, West End, Southampton, Hampshire.

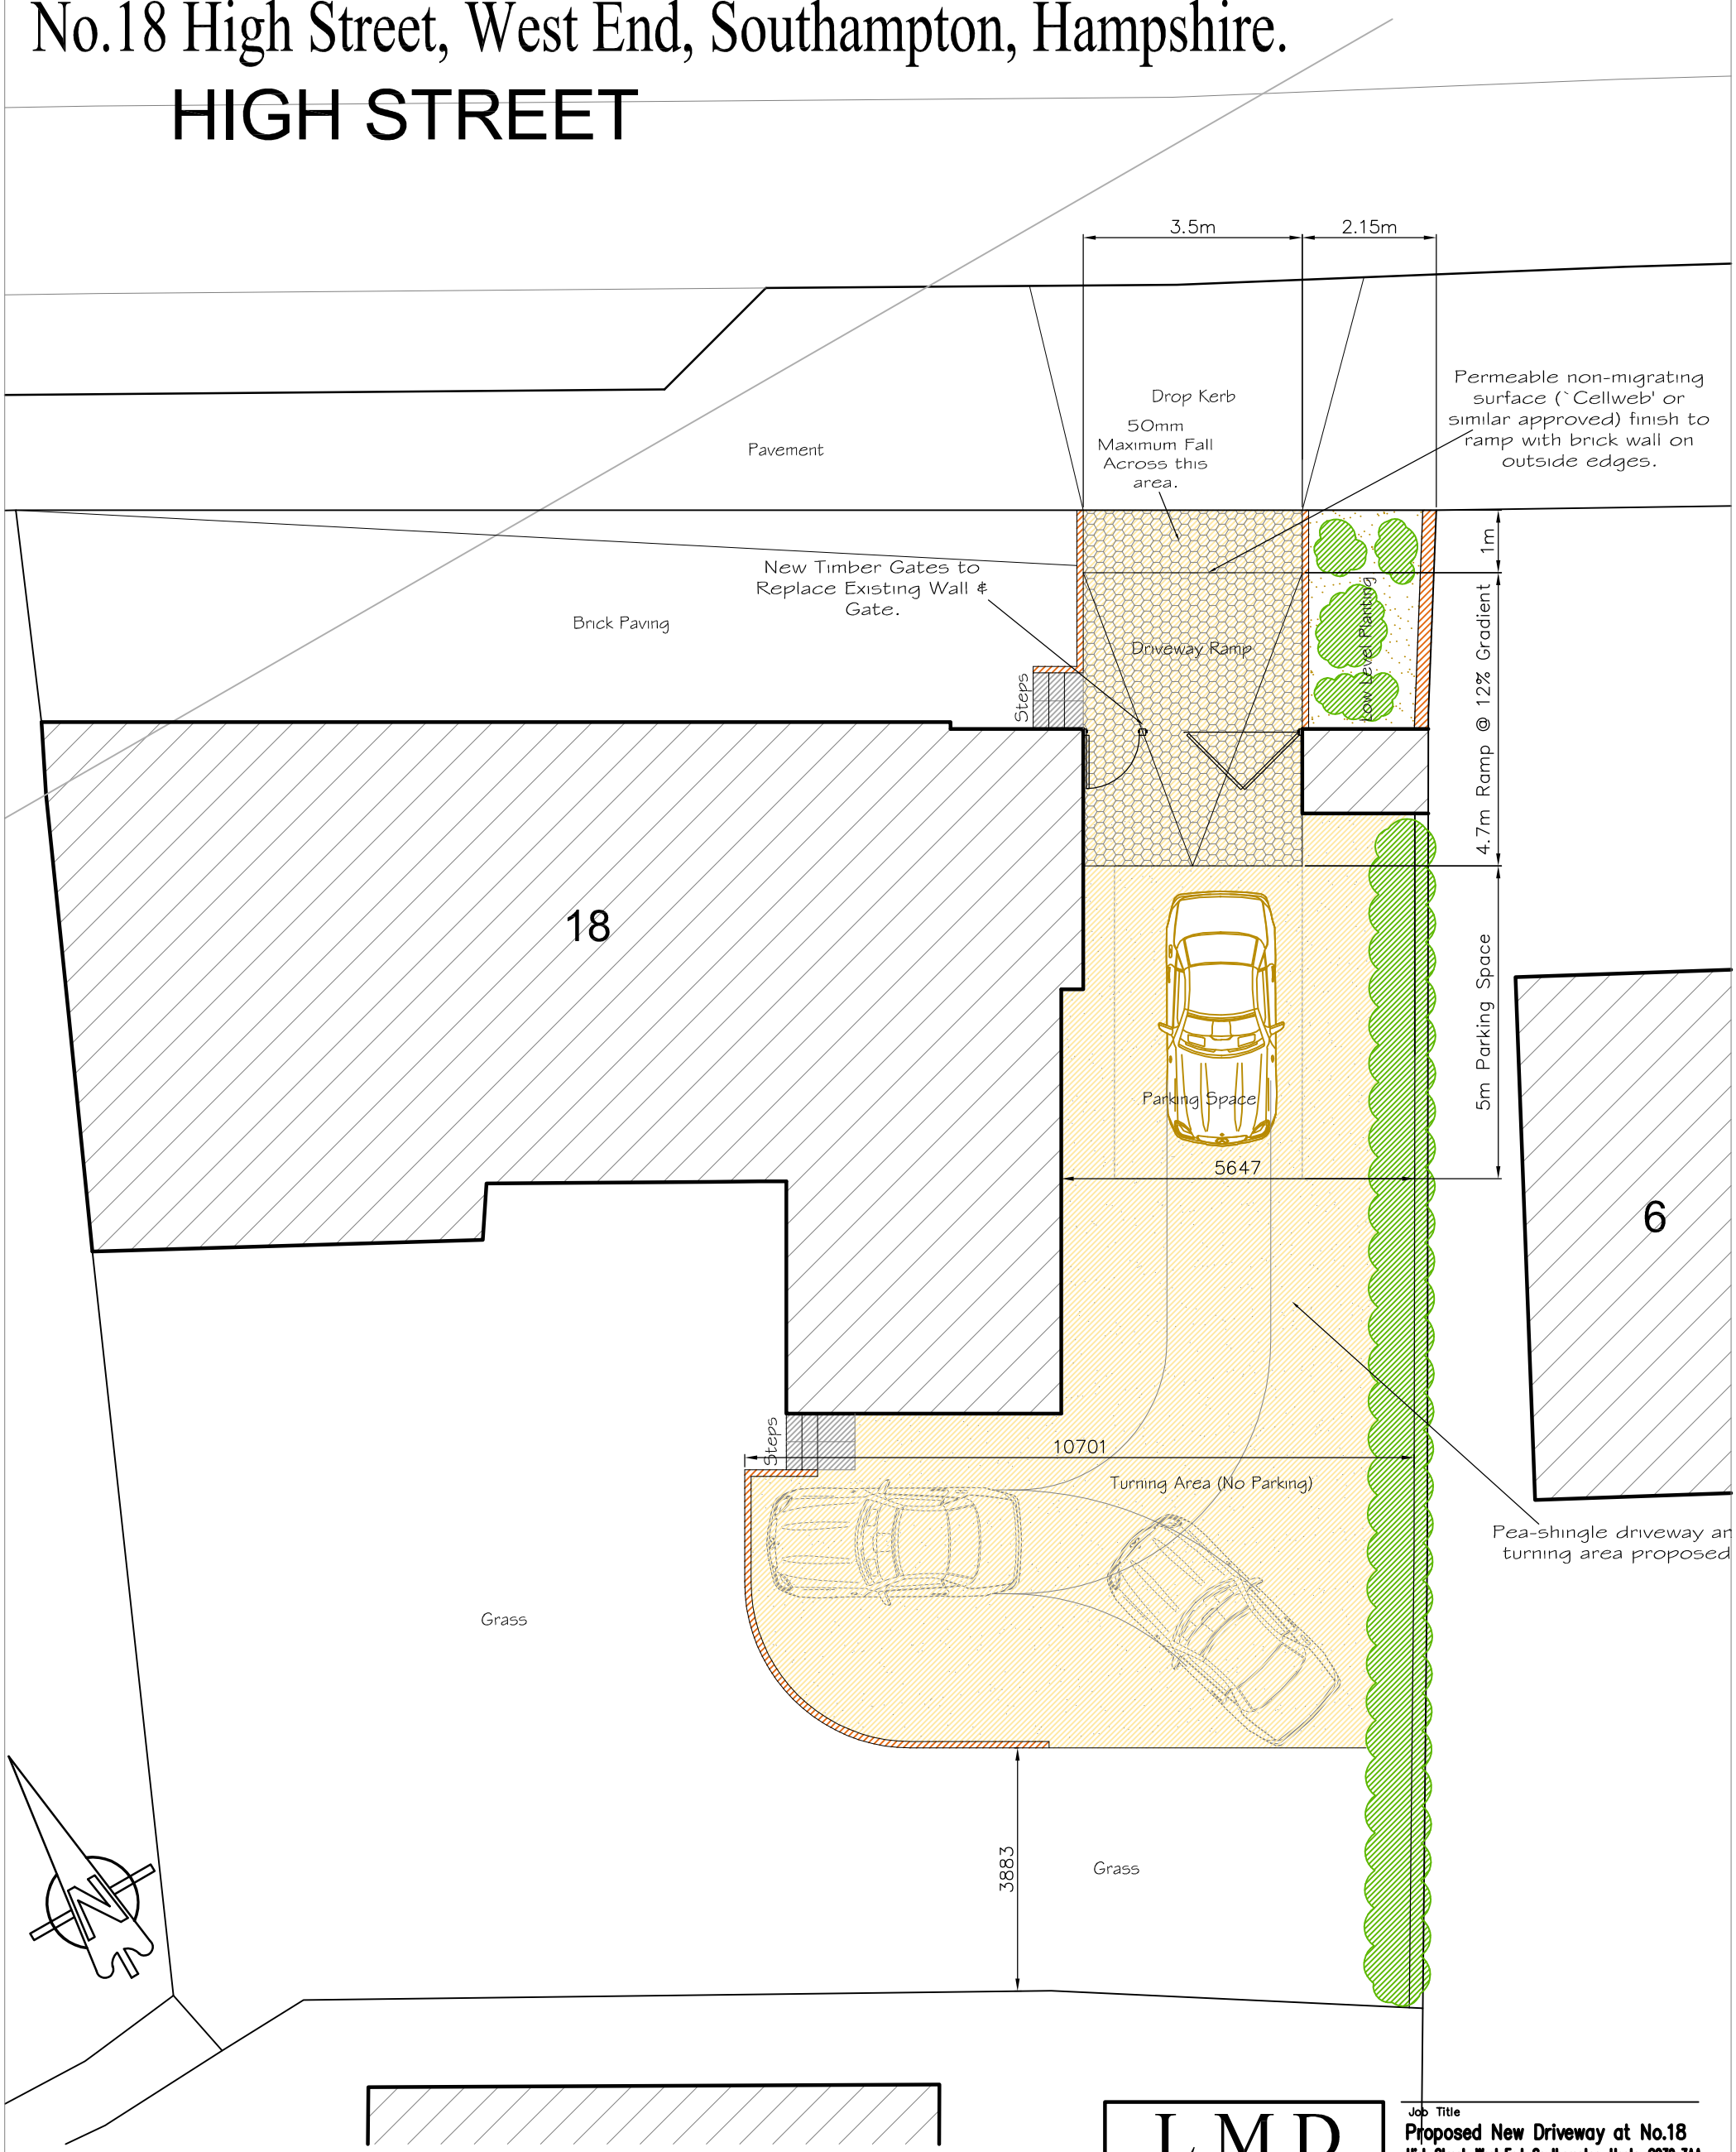

Proposed Site Plan 1:100 @ A3

NOTES:
The contractor, sub-contractor or supplier is to check all relevant dimensions, levels, existing structure and materials together with existing service runs prior to commencing the works. ANY DISCREPANCIES ARE TO BE BROUGHT TO THE ATTENTION OF THE ARCHITECT.
© This drawing is copyright and may not be copied, traced, altered or reproduced without the express written permission of the Architectural Designer.

L.M.D.
L.M.D. DESIGNS
ARCHITECTURAL
& INTERIOR DESIGN
42 Orchardlea,
Swanmore,
Hampshire SO32 2QZ
Tel: (01489) 893576
Email: simonlevoi@aol.com

Job Title
Proposed New Driveway at No.18
High Street, West End, Southampton, Hants, SO30 3AA

Client
S. Kiss

Drawing Title
Planning
Site Plan
Proposed

CAD REF: 212391-18-High-St-West-End.dwg Scale 1:100
Drawn SLV Amended *** Checked *** Date May '13
Job No. 212391 Drg. No. 103 Rev. B