THIS DRAWING HAS BEEN PRODUCED FOR PLANNING PURPOSES ONLY. THIS IS NOT A WORKING DRAWING. FOR FURTHER INFORMATION CONTACT KALOTEC LTD. DO NOT SCALE OFF THIS DRAWING. USE FIGURED DIMENSIONS ONLY. ALL DIMENSIONAL DISCREPANCIES TO BE BROUGHT TO THE IMMEDIATE ATTENTION OF KALOTEC LTD.

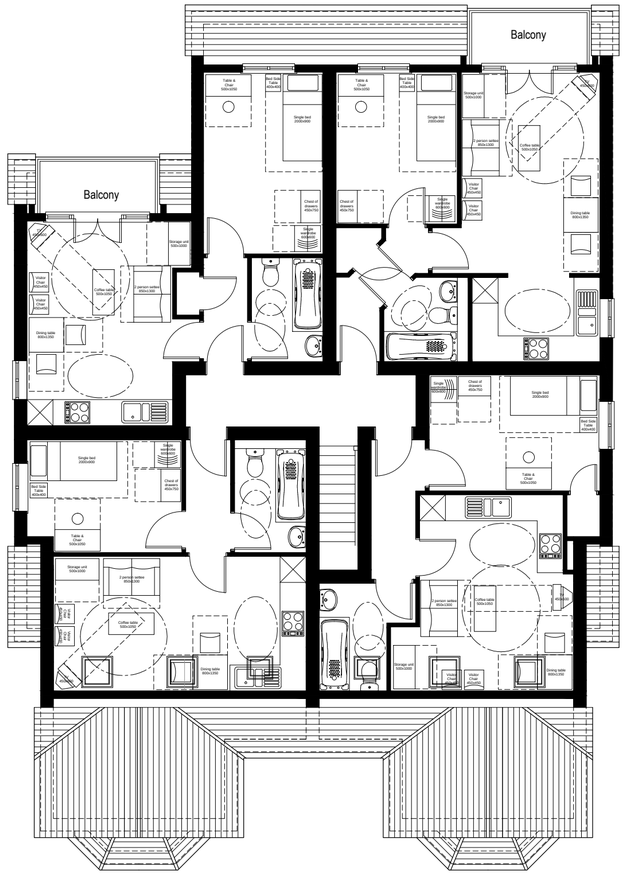

Proposed Second Floor Plan

Scale 1:100

0 2m 4m 6m

kalotec
Residential Development Solutions

CLIENT: Rivendale Construction Ltd		
SITE: 38-40 Leigh Road, Eastleigh		
TITLE: Proposed Second Floor with HQI Furniture Standards shown.		
SCALE: 1:100 (A2)	DRAWING NO.: KALO-0127-13	REVISION:
DATE: Jan 15		
DRAWN:	CHECKED:	

Kalotec Limited, Cams Hall, Fareham, Hampshire, PO16 8AB
Telephone: 01329 227 424 Email:info@kalotec.co.uk
Website: www.kalotec.co.uk