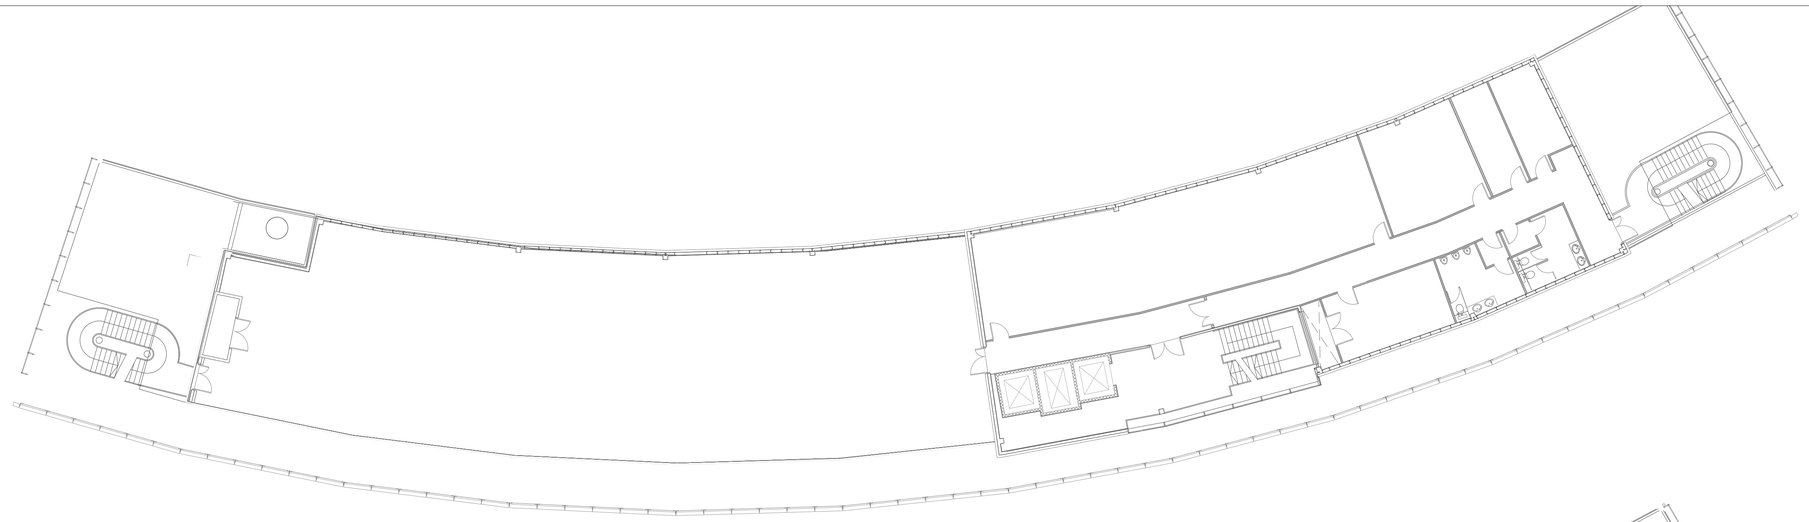

Existing

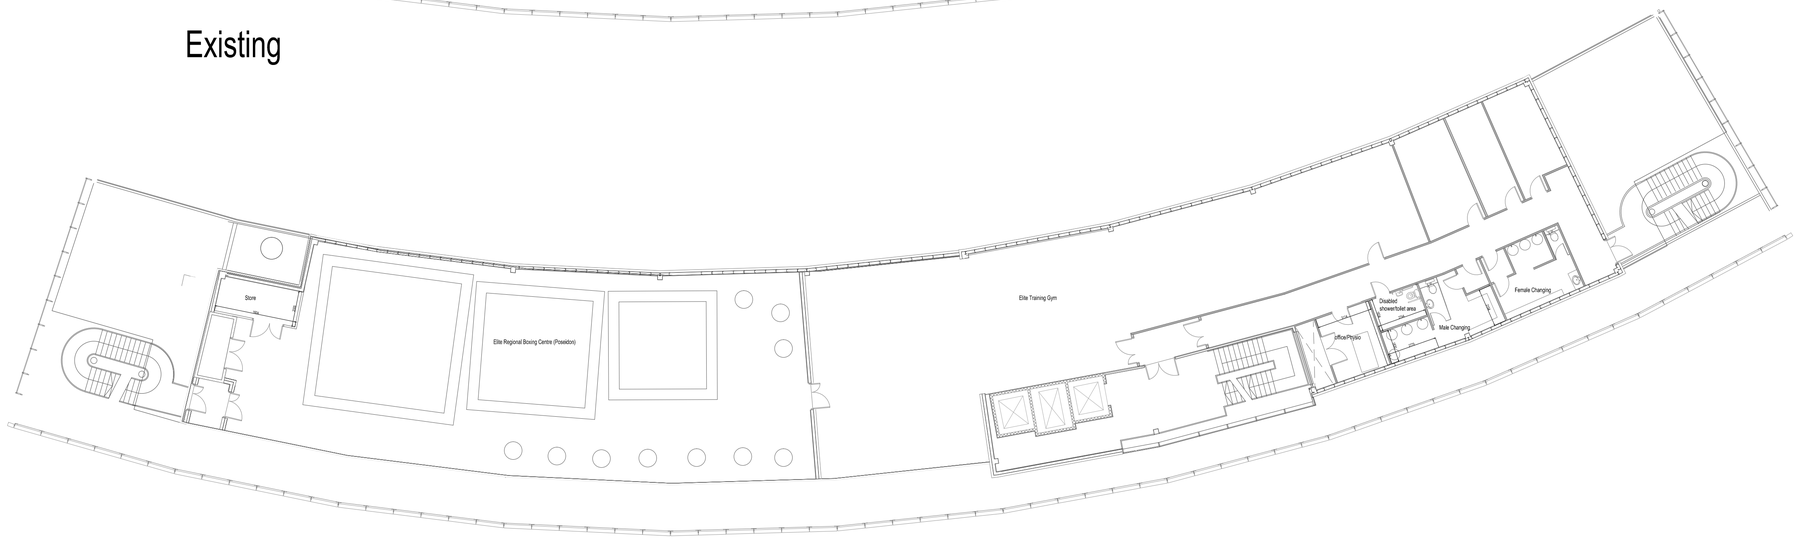

Option 1

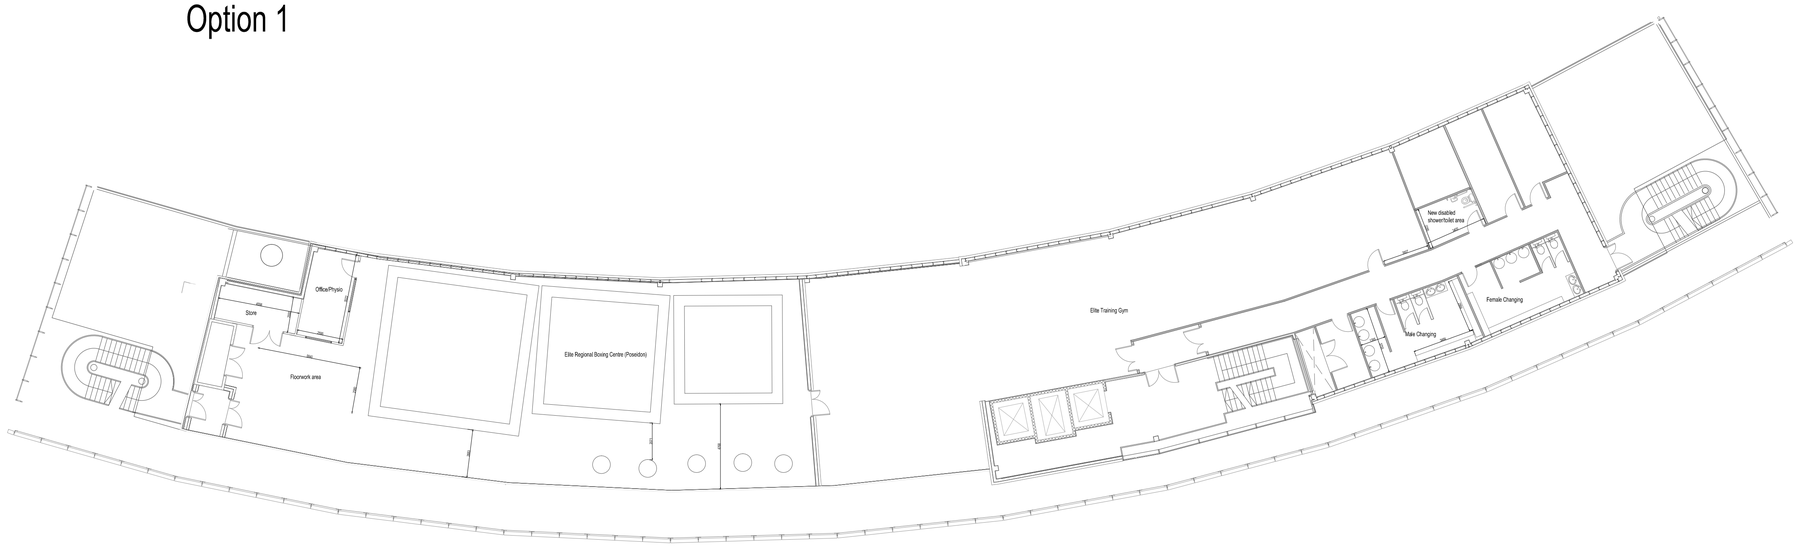

Option 2

General Notes

ALL DIMENSIONS AND DETAILS TO BE CHECKED ON SITE BY THE CONTRACTOR PRIOR TO FABRICATION AND ERECTION. FIGURED DIMENSIONS TO SEPERSEDE SCALED DIMENSIONS. ALL WORKMANSHIP TO BS.8000, MANUFACTURERS INSTRUCTIONS AND BRITISH AND EUROPEAN STANDARDS. ANY CHANGE TO THE MATERIALS, SIZES OR METHOD BY THE CONTRACTOR MUST BE AGREED WITH BOTH THE CLIENT AND BUILDING CONTROL.

DRAFT - NOT FOR CONSTRUCTION

	SCALE 1:100	
No.	Revision/Issue 1	Date

Firm Name and Address

The Ageas Bowl

Project Name and Address

Alterations to 1st floor Colin Ingleby-Mackenzie Stand to form Elite Training Gym and Regional Boxing Centre