
Drwg N° 3

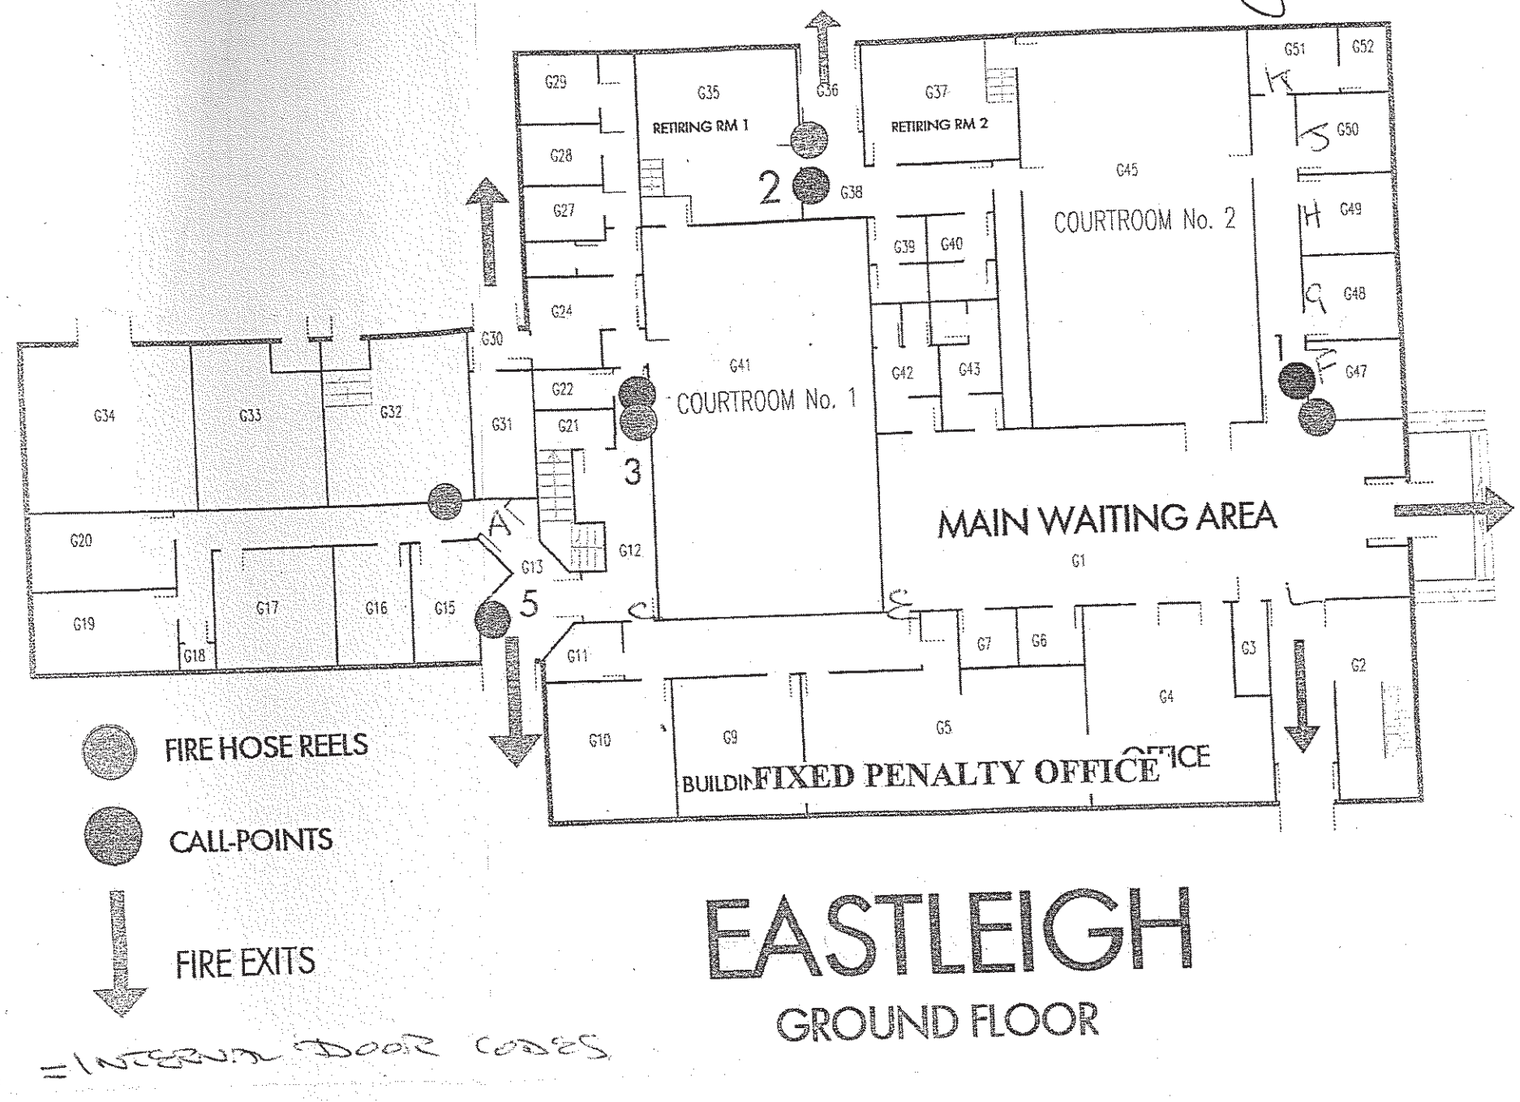

EASTLEIGH

GROUND FLOOR

= INTERNAL DOOR CODES

EASTLEIGH BOROUGH COUNCIL
DEVELOPMENT CONTROL SERVICE

PLAN No. F/12/70218

Date Rec'd 08 FEB 2012

Decision APPROVED/PERMISSION

05 MAR