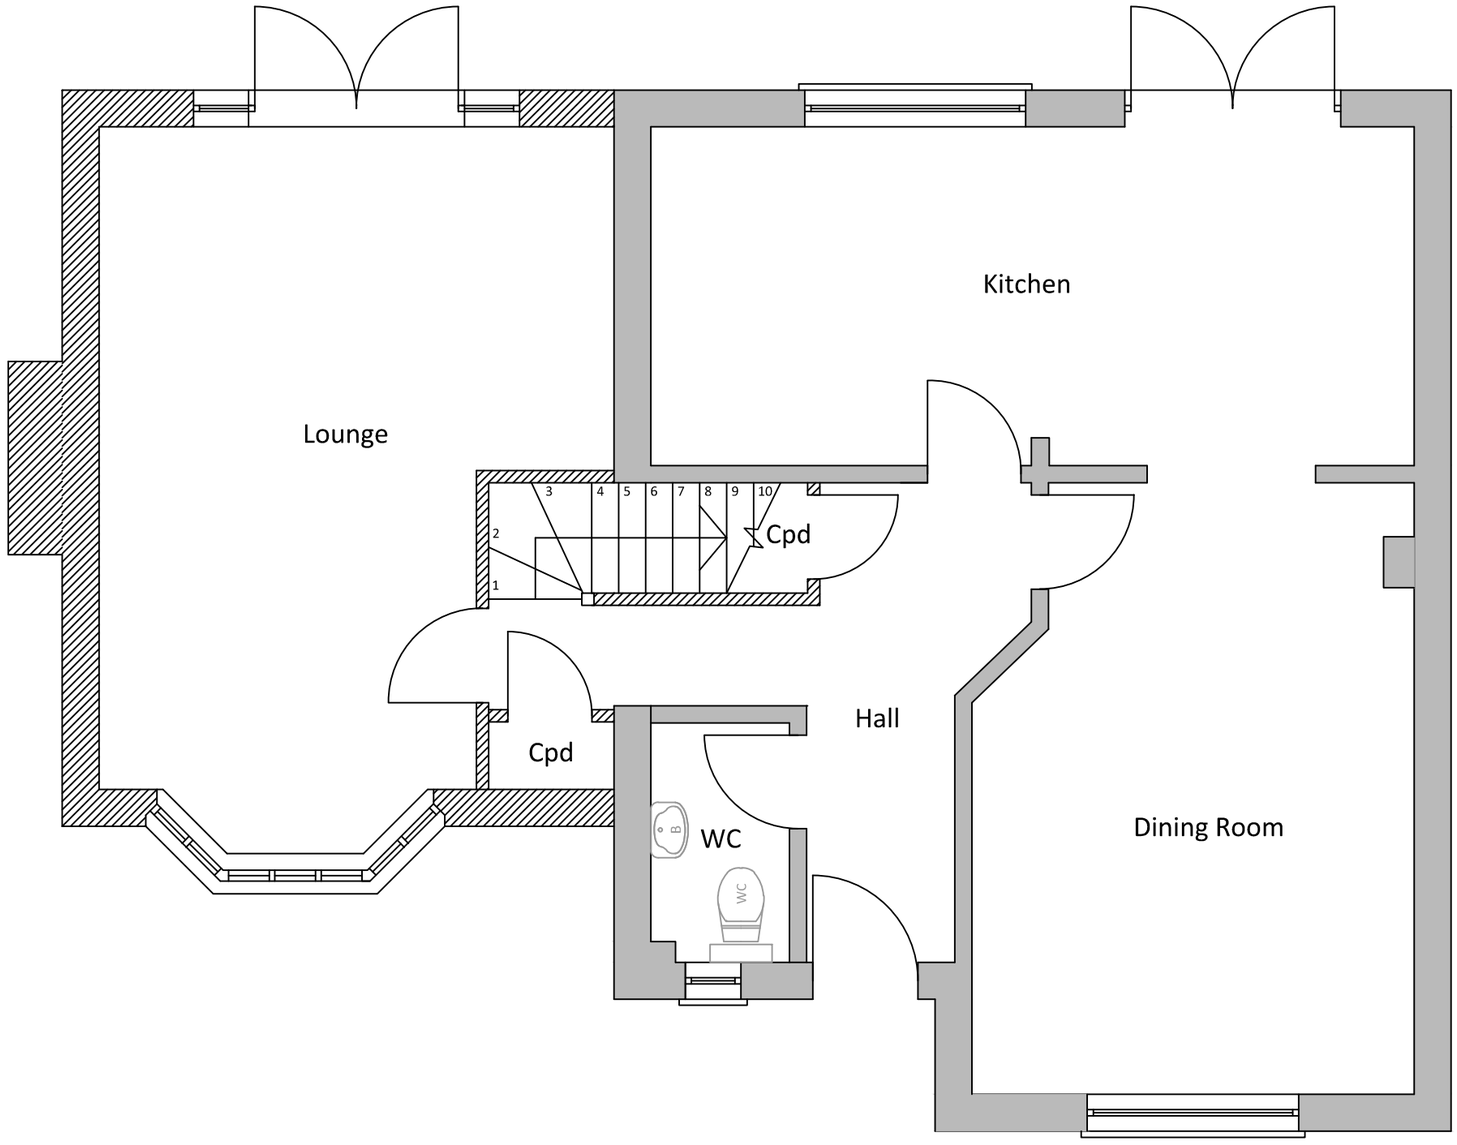


© C&L Management LLP
This drawing is not to be copied or distributed to third parties without the written consent of C&L Management

General Notes

All works to be carried out to the satisfaction of the local authority and should comply with current building regulations, relevant British standards, codes of practice, manufacturer's instructions / recommendations, NHBC recommendations and good building practices

All dimensions are to be checked on site prior to work commencing and any discrepancies notified to the client

Do not scale the drawings

All local authority approvals to be given in writing before any works start on site otherwise all work will be done at the clients own risk

The drawings are to be used for pricing and local authority approval purposes only and guidance to the contractor.

Any suspected omissions or discrepancies on the drawings should be notified to the client before work commences on site

"make good" means to carry out all local remedial work to components features and finishes which have been disturbed by other previous work under the contract and leave in a sound and neat condition, however it does not include, replacement of components or parts of the components and re-decoration

"to match existing" means to use products, materials and methods to match closely all visual characteristics and features of the existing work with joints and new work as inconspicuous as possible, all to approval of appearance.

N

Rev.	Description	Drw	Chk	Date
A	First Issue	JP	CS	02/02/15

C&L Management LLP
Unit 24 Palmerston Business Park
Palmerston Drive
Fareham
Hampshire
PO14 1DJ

T 01329 668122 W candlmanagement.co.uk

Client
Mr D Kenway

Project
9 Giles Close
Hedge End, Southampton
SO30 2TH

Title
Proposed Ground Floor Plan

Drawing Number
1760-112

Revision
A

Scale
1:50 / A3