


Site Block Plan

Scale 1:500

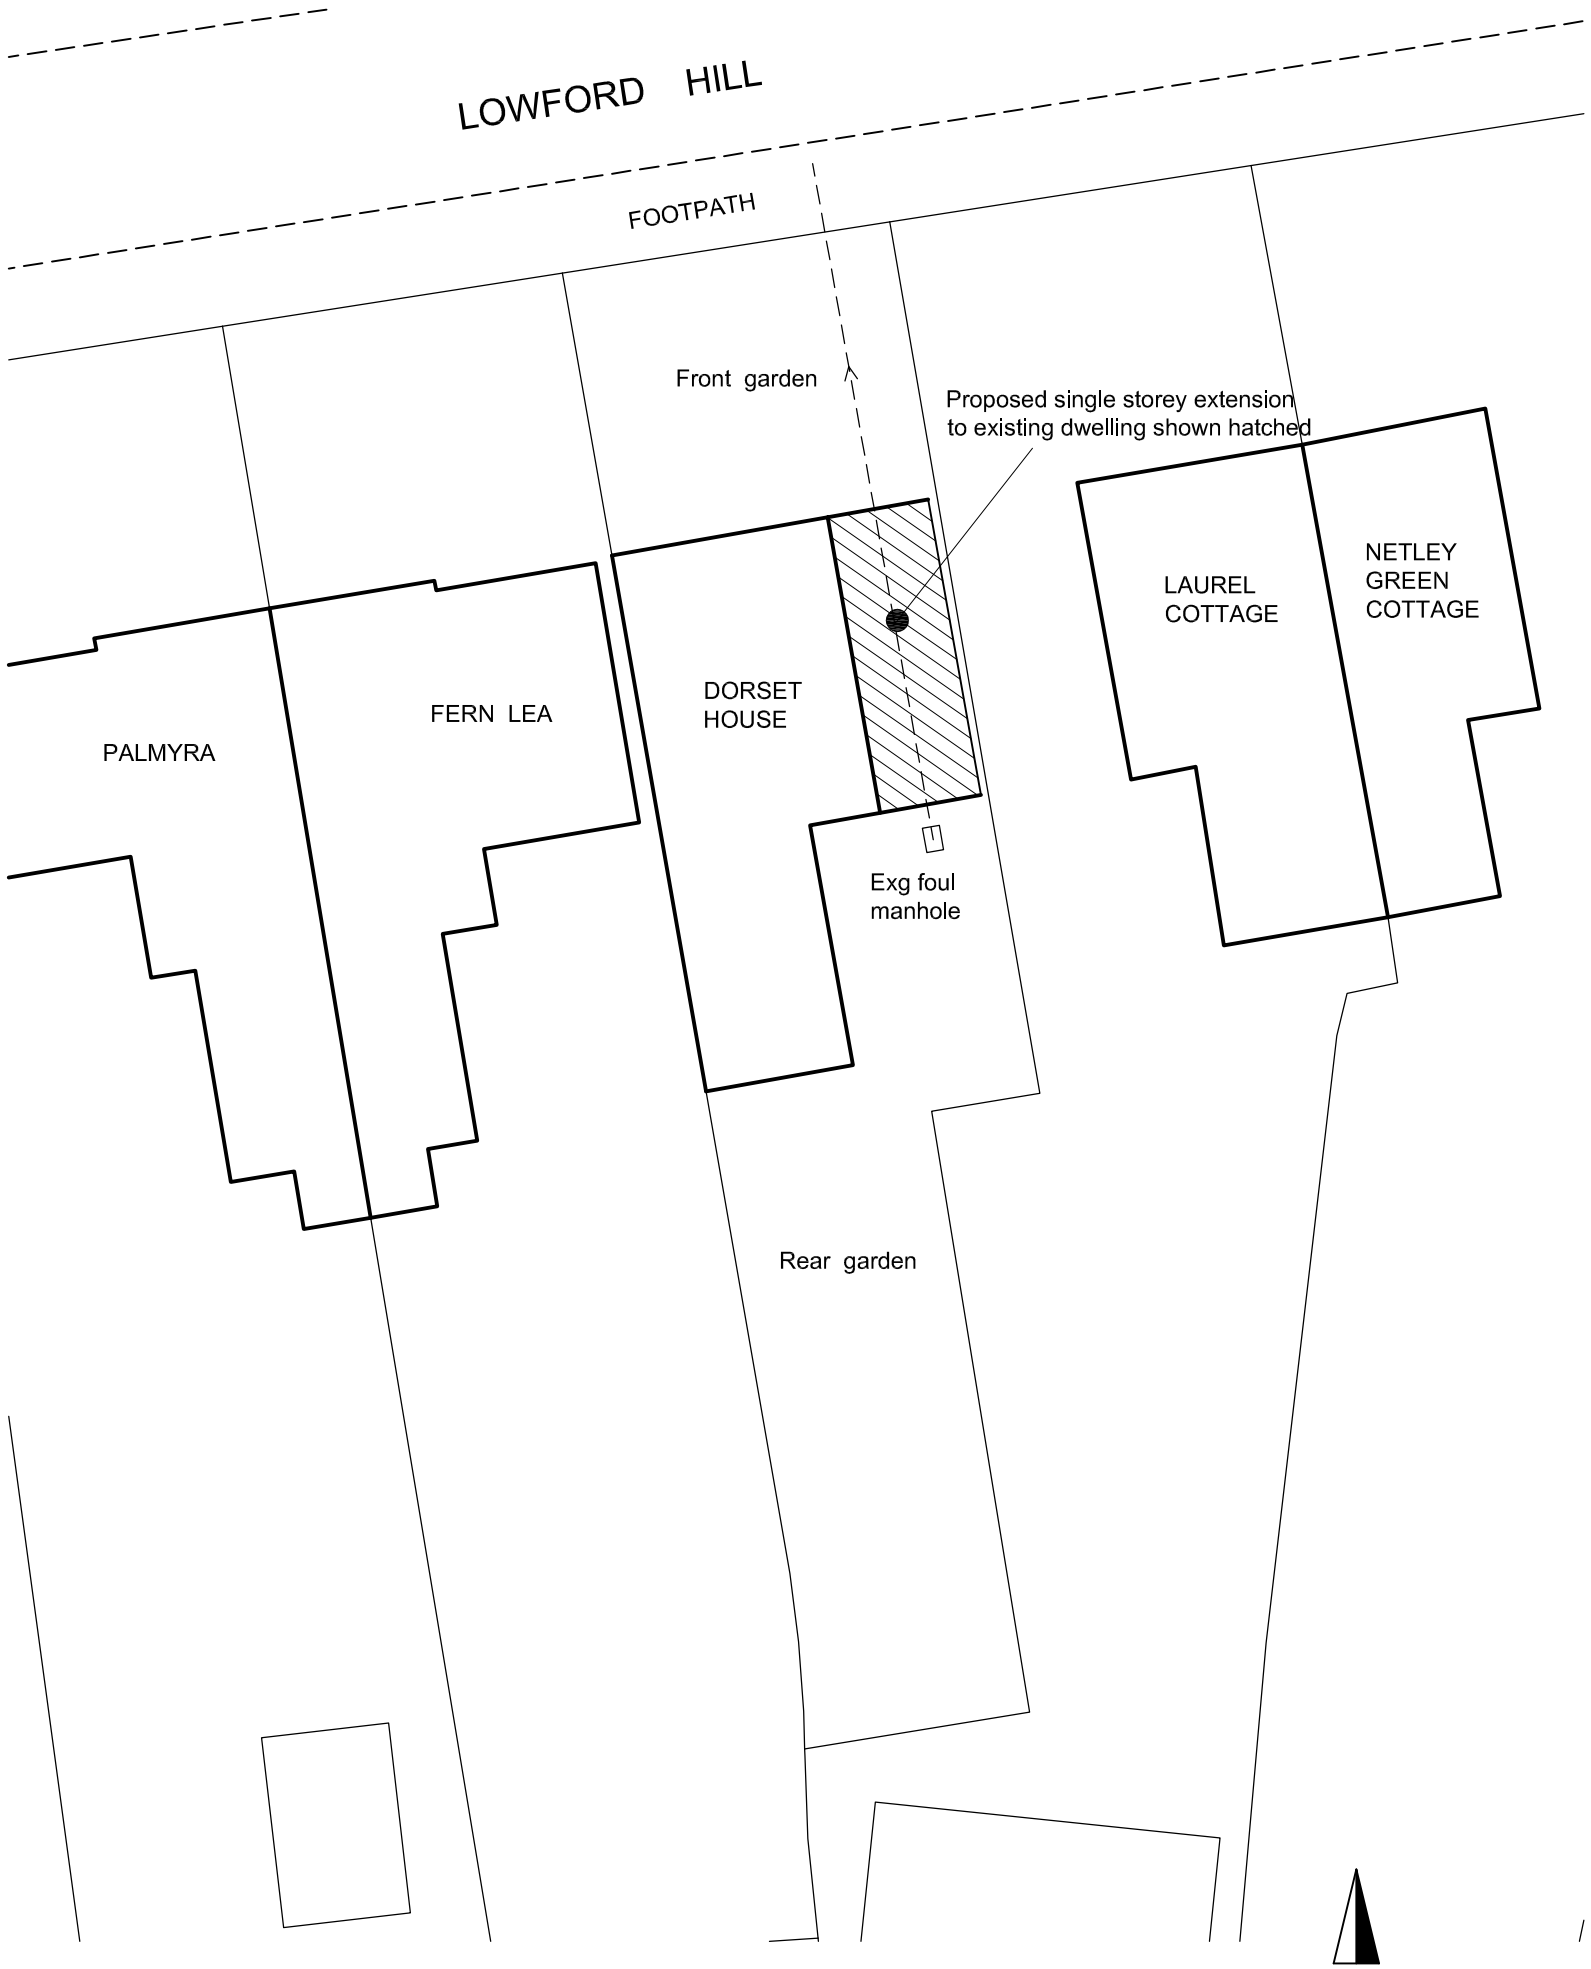

Ordnance Survey (c) Crown Copyright 2013. All rights reserved. Licence number 100022432

Site Location Plan

Scale 1:1250

Revisions

METROSCAPE DESIGN LTD
Malcolm Stevens BA (Hons) Arch Tech
Shady Oak, 5 Ayerswood
Bursledon Road, Hedge End
Southampton, Hampshire SO30 0DF
Tel/Fax: 023 80403794
Email : malcstevens@archtech-design.co.uk

Project	DORSET HOUSE, LOWFORD HILL BURSLEDON, HANTS, SO31 8ER
Drawing Title	LOCATION & BLOCK PLAN
Client	MR & MRS R REDMOND

Project No	P13007
Date AUG 13	Scale 1:1250/500
Drawing No	P01
Revision	

This drawing is copyright of the Architectural Consultant & must not be reproduced without permission.