


Ordnance Survey (c) Crown Copyright 2016. All rights reserved. Licence number 100022432

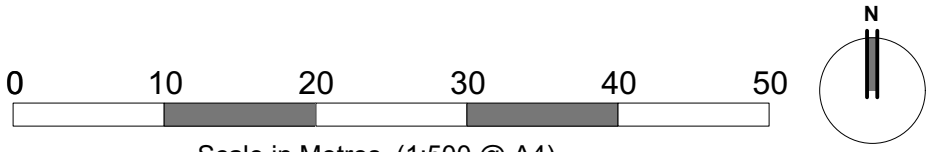

Scale in Metres. (1:500 @ A4)

Block Plan
Scale 1:500

Based on the Ordnance Survey with the permission of HMSO Licence No. 100028555

Youngs Yard, Churchfields, Twyford,
Winchester SO21 1NN

T: 01962 715770
E: info@southernplanning.co.uk
W: www.southernplanning.co.uk

CLIENT: **Mrs Scambler**

PROJECT: **8 Doric Close**
Chandlers Ford
Hampshire

SCALE: **1:500 @ A4**

DATE: Feb 2017

DWG NO.: **E-AP-430.7**

REV: .

The copyright of this drawing remains with Southern Planning Practice Ltd. and may not be reproduced in any form without prior written consent