ridge height to match existing cattery ridge height based upon average ground level at building. new roof pitch 21 degrees

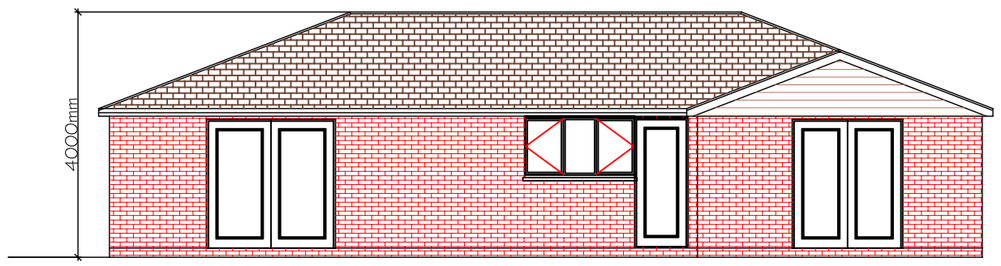

south east (1:100)

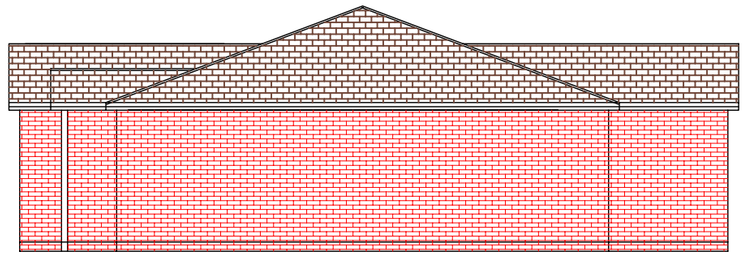

south west (1:100)

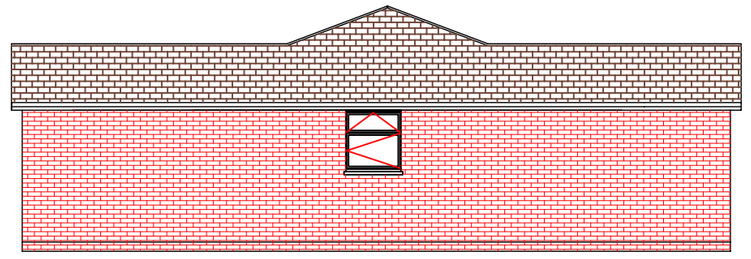

north east (1:100)

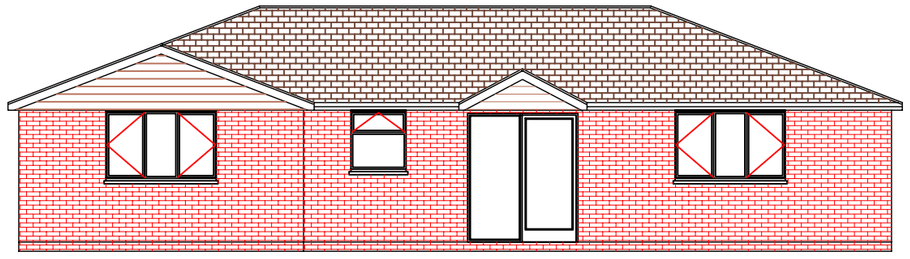

north west (1:100)

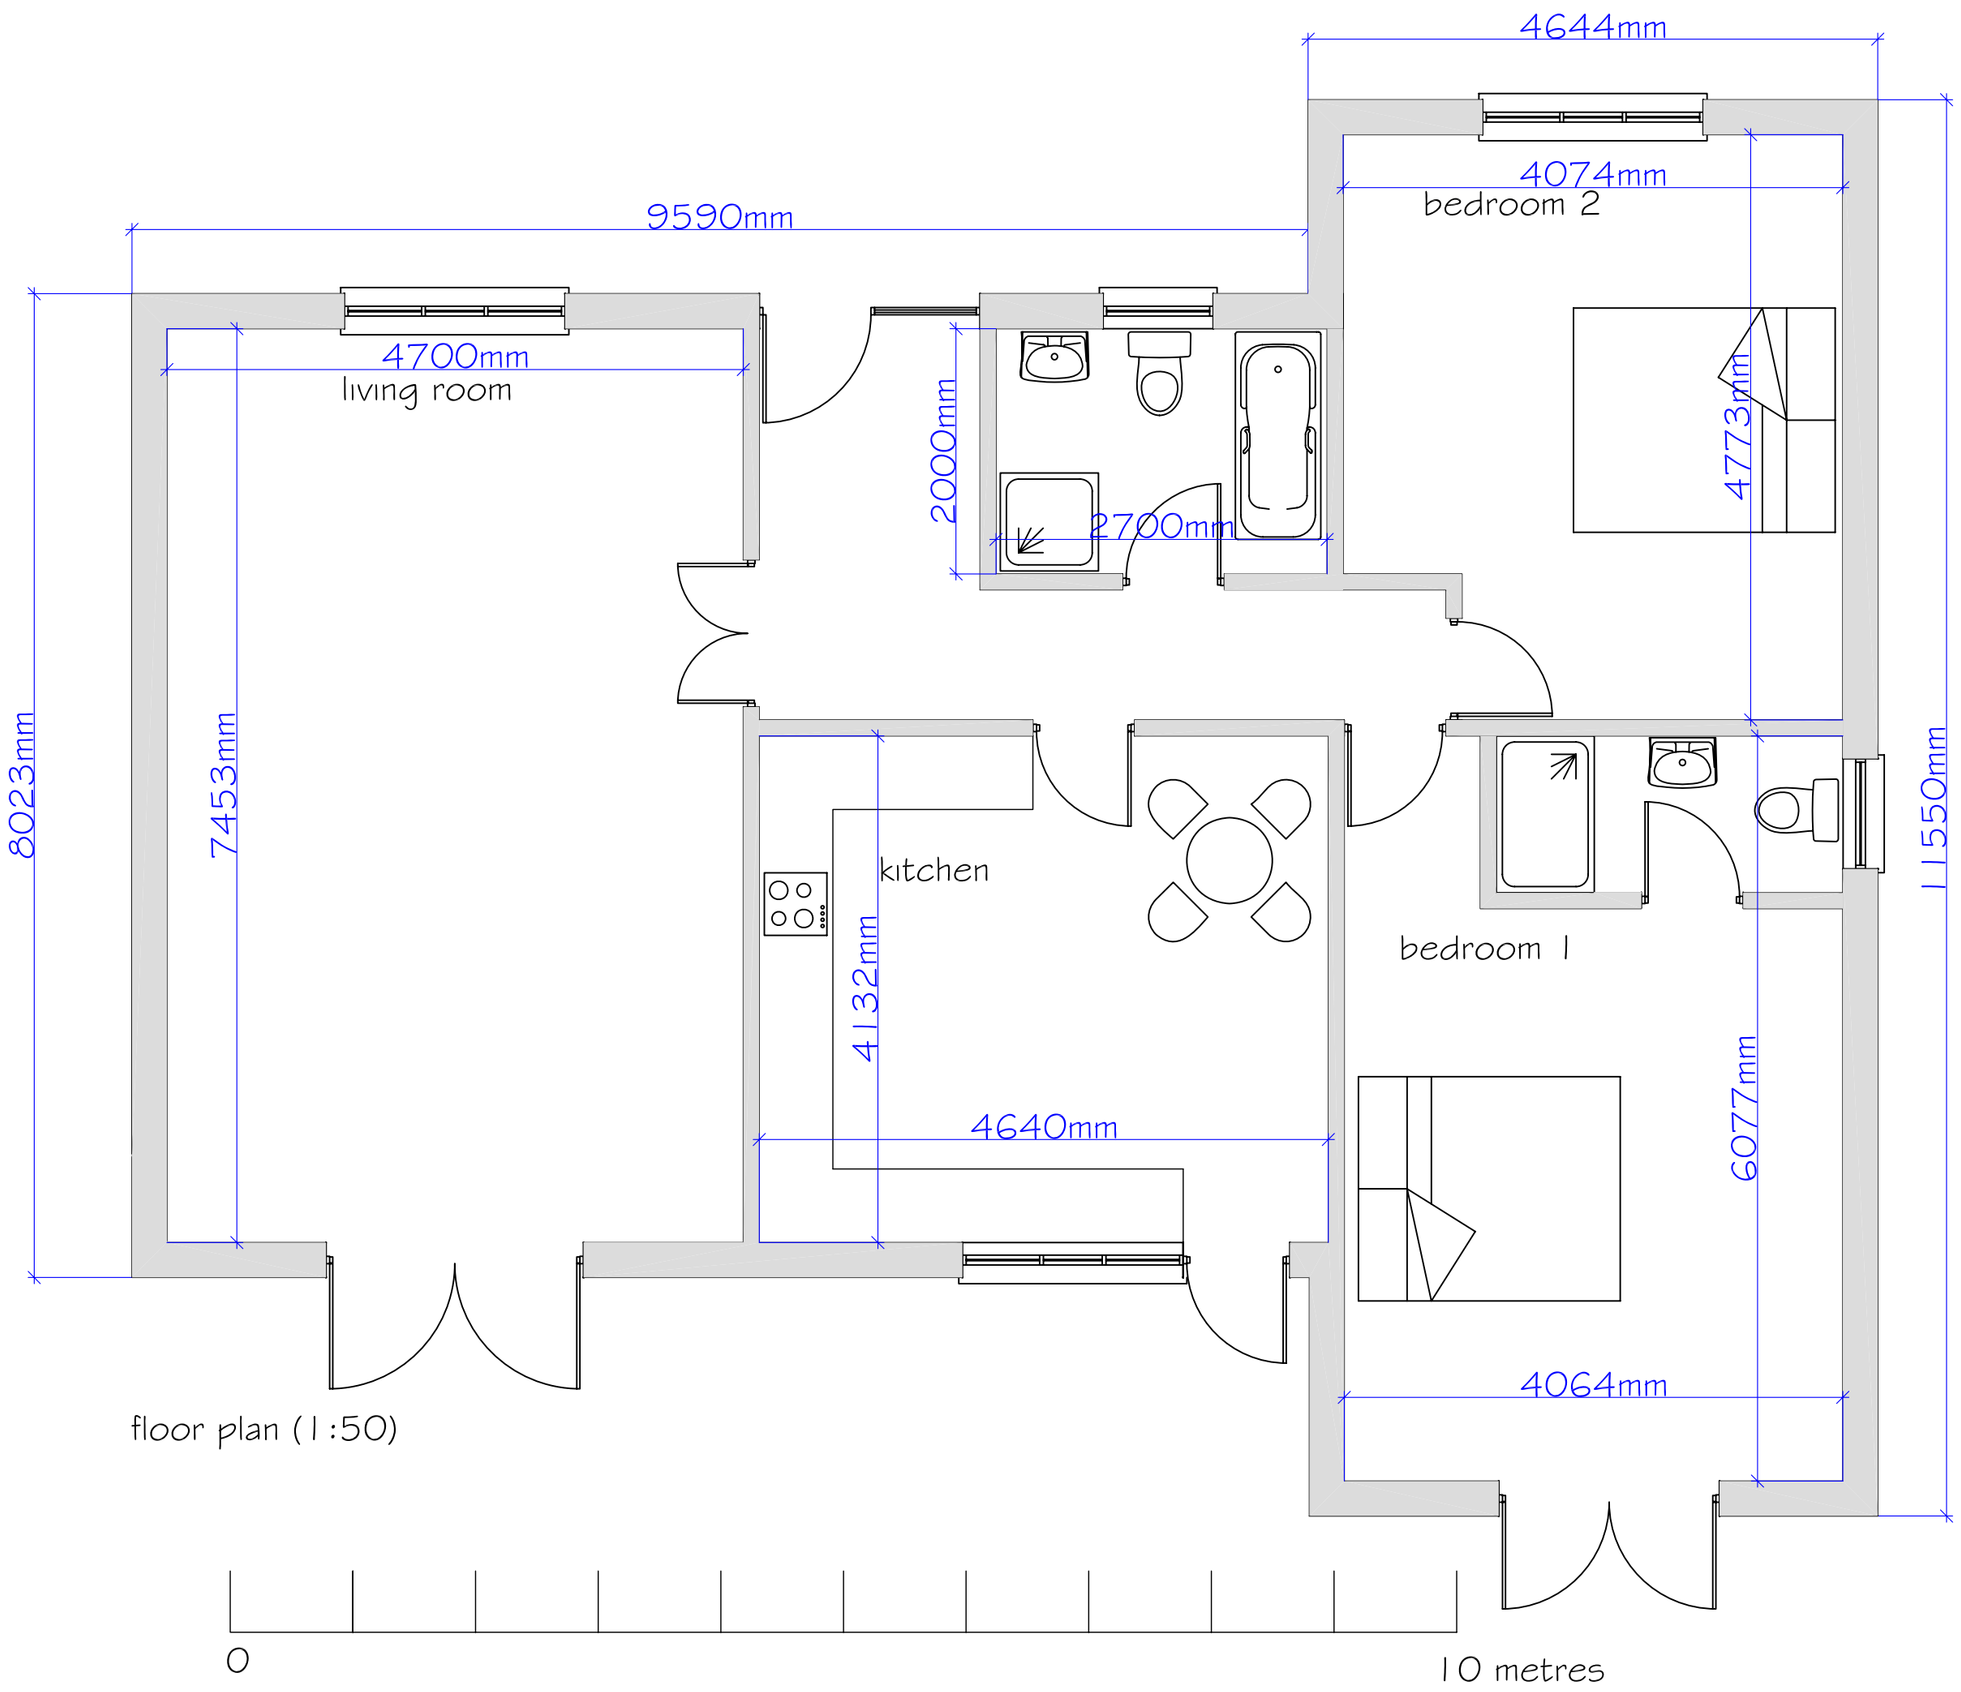

floor plan (1:50)

0 10 metres

a January 2016 ridge lowered

client	L Martinez esq.		
project	Site adjacent Quob Cottage, Allington Lane, West End		
drawing	Proposed bungalow		
scale	as shown	**date**	November 2015
drg. no.	270/1037-06	**rev.**	a

Paul Ashton Ltd
8 Danebury Gardens, Chandler's Ford, SO53 4NQ
023 8026 7124