
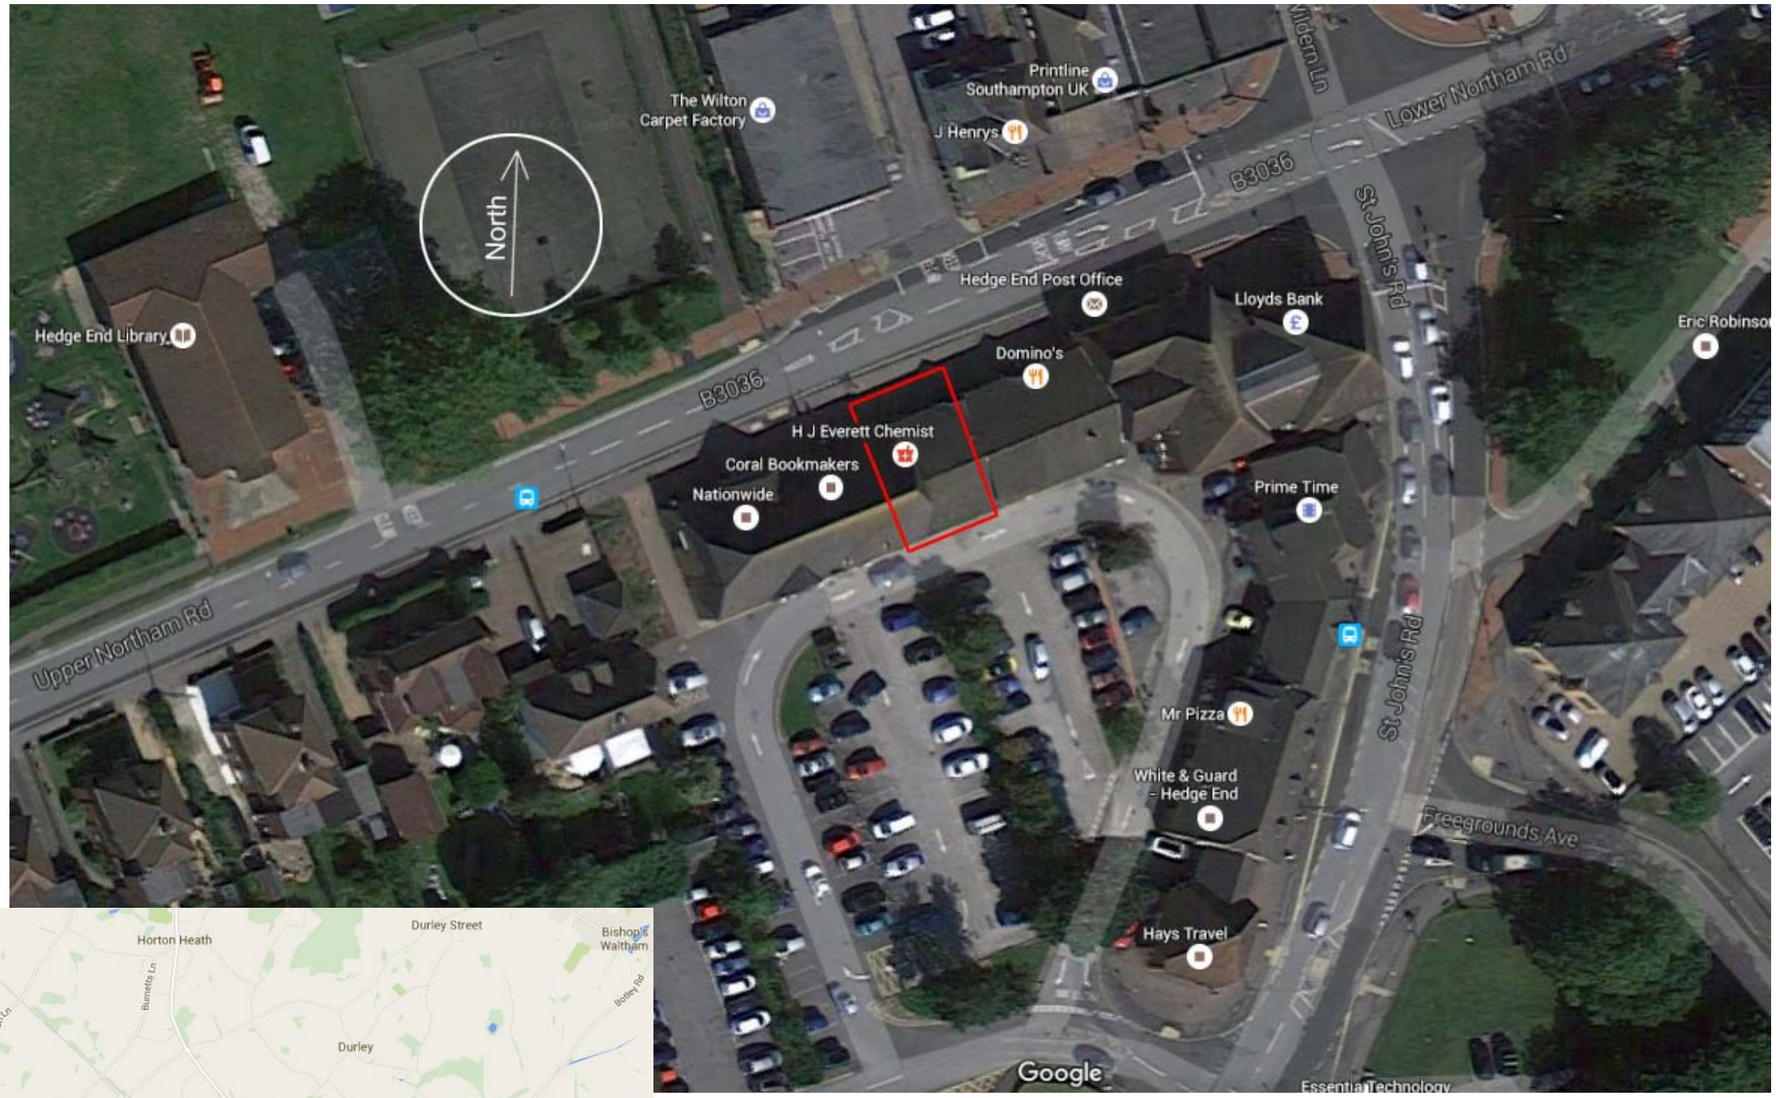


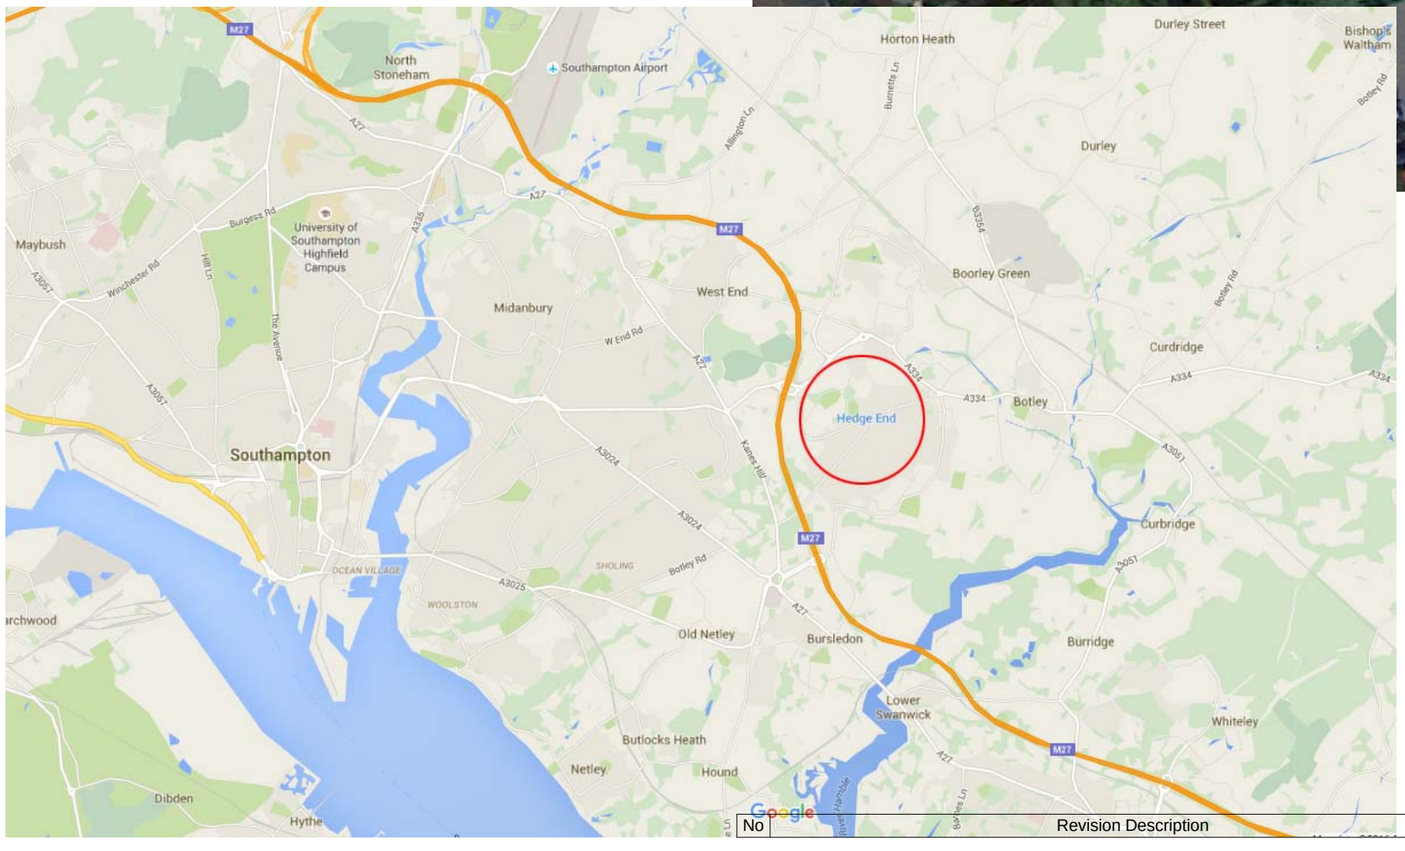

CLIENT :
Everett

PROJECT :
Hedge End

TITLE :
Site Plan

SITE ADDRESS :
Hedge End Upper Northen Road

Drawn :	Date :	Checked by :
GMD	07/20/16	MJ

Scale : Original sheet size : A3

Drawing Status
- ☐ Design Development
- ☐ Tender
- ☐ Design Development Pre-Construction
- ☐ Construction
- ☐ Record

Project No	Dwg No	Rev
0159	A3 302	

BAPTT GROUP
Unit 9 Kingsway Business Centre
Swansea West Industrial Park
Fforestfach Swansea
SA5 4DL
Tel: 01792 588995 Fax:01792 583208
E mail: baptt@baptt-group.com

No	Revision Description	Date	By
		20/07/2016 16:00:51	

ALL DIMENSIONS TO BE CHECKED ON SITE. DO NOT SCALE THIS DRAWING.
ALL DISCREPANCIES TO BE REPORTED IMMEDIATELY.

© COPYRIGHT