THIS DRAWING HAS BEEN PRODUCED FOR PLANNING PURPOSES ONLY. THIS IS NOT A WORKING DRAWING. FOR FURTHER INFORMATION CONTACT KALOTEC LTD. DO NOT SCALE OFF THIS DRAWING. USE FIGURED DIMENSIONS ONLY. ALL DIMENSIONAL DISCREPANCIES TO BE BROUGHT TO THE IMMEDIATE ATTENTION OF KALOTEC LTD.

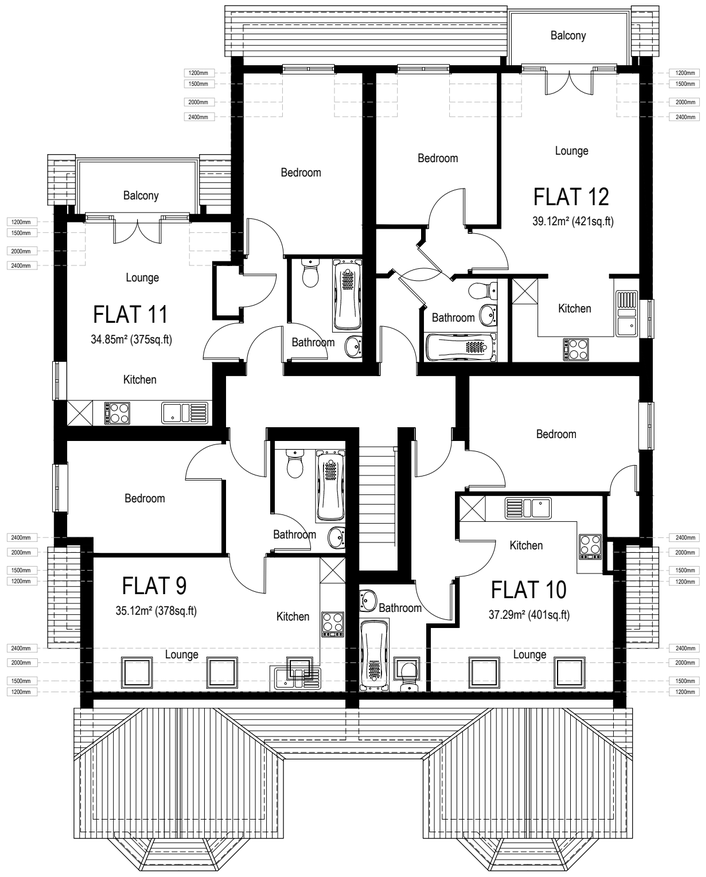

Proposed Second Floor Plan

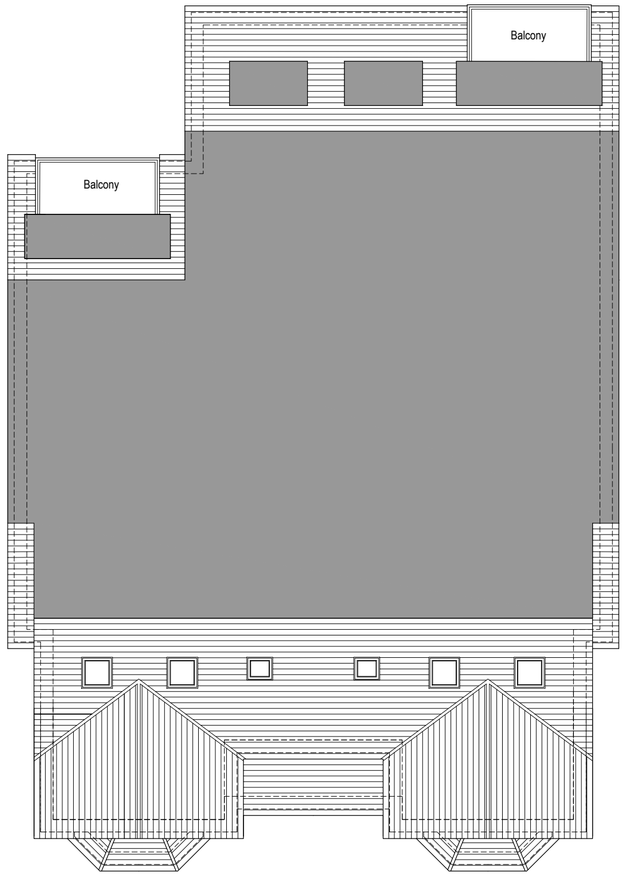

Proposed Roof Plan

Scale 1:100

0 2m 4m 6m

Revisions:
A - Amended following Planners comments - 21/12/2015

kalotec
Residential Development Solutions

CLIENT	Rivendale Construction Ltd		
SITE	38-40 Leigh Road, Eastleigh		
TITLE	Proposed Second Floor & Roof Plan		
SCALE 1:100 (A2)		DRAWING NO. KALO-0127-06	REVISION A
DATE Oct 15			
DRAWN	CHECKED		

Kalotec Limited, Cams Hall, Fareham, Hampshire, PO16 8AB
Telephone: 01329 227 424 Email:info@kalotec.co.uk
Website: www.kalotec.co.uk