




Proposed front elevation

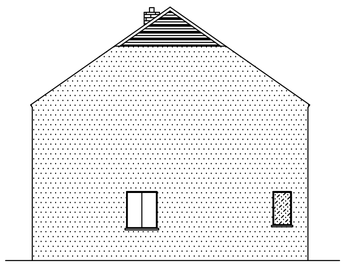


Proposed side elevation

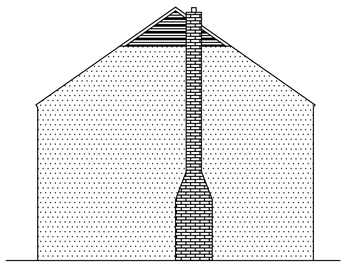


Proposed side elevation

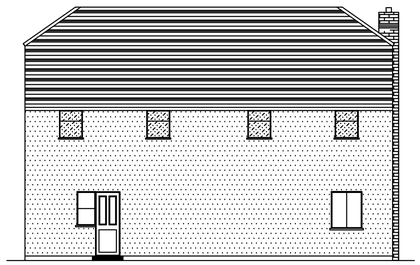



Proposed rear elevation

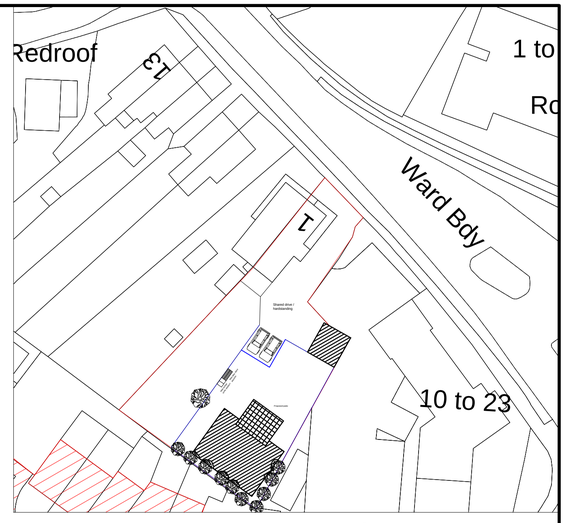



**Proposed site plan @ 1:500**

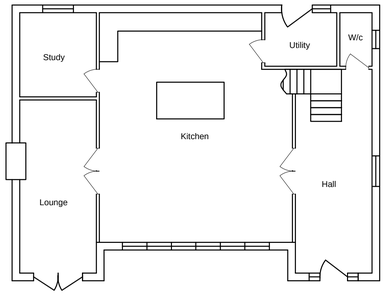


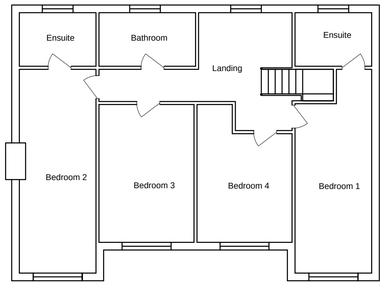


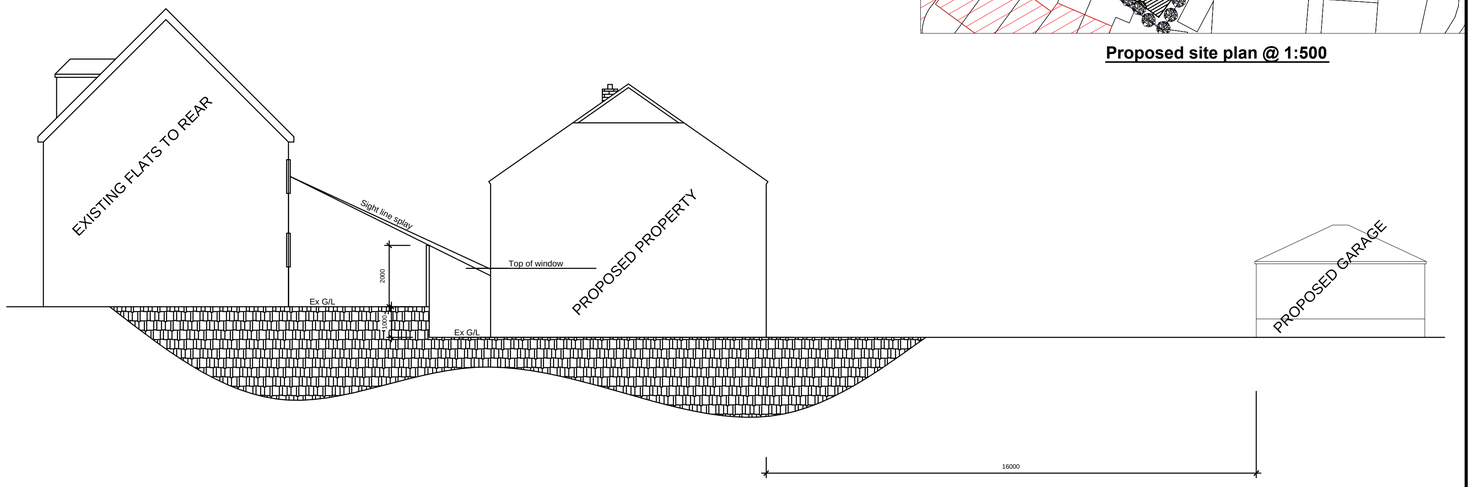
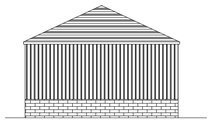
Proposed front elevation

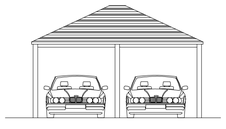


Proposed side elevation

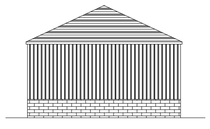

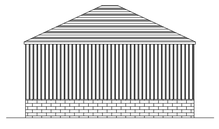Proposed rear elevation




Proposed side elevation

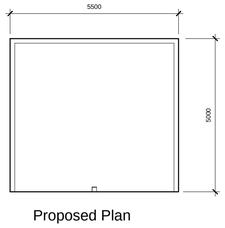



Proposed Plan

PROPOSED REPLACEMENT DOUBLE GARAGE FOR EXISTING PROPERTY.
TIMBER FRAMED OPEN FRONTED CARPORT.
600MM DWARF BRICKWORK WALL AROUND BASE TO THREE SIDES
TIMBER FEATHER BOARDING TO SIDES
ROOF TO BE SLATE TILES TO MATCH EXISTING PROPERTY.

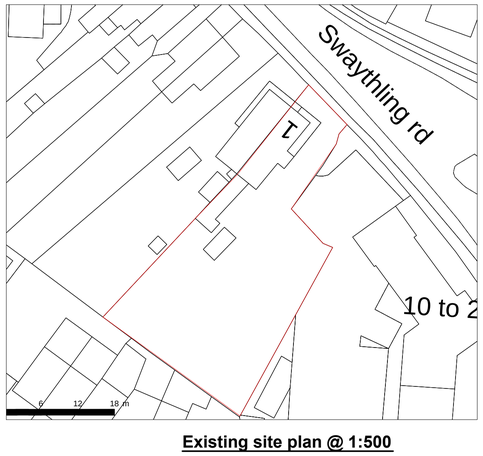


**Existing site plan @ 1:500**

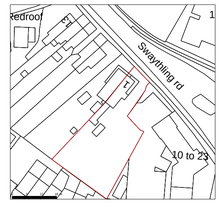


**Existing site plan @ 1:1250**

**NOTE!**
ALL MAPS REPRODUCED UNDER LICENCE No 100047474.

**NOTE**
ALL MATERIALS USED ON THE PROPOSED STRUCTURE WILL BE IN KEEPING WITH THE ADJOINING AND SURROUNDING DWELLINGS.

**COPYRIGHT NOTICE**
DRAWING REMAINS THE PROPERTY OF MT PLANNING AND MAY NOT BE REPRODUCED OR ALTERED WITHOUT THE PRIOR CONSENT OF MARK TUSON.

| | |
|---|---|
| **Date**<br>Nov 2014 | **Approved by** |
| **Drawn by**<br>Mark Tuson | **Scale - 1 : 100**<br>**Plans and elevations** |
| **Notes** | |
| **Client**<br>Mr and Mrs Langhorn | **Site**<br>1 Swaythling Rd<br>West End<br>Southampton<br>Hants<br>SO30 3AE |

**MT Planning & design**
For all your planning needs
01489 565461 07903 257207 mark @mtplanning.co.uk

REVISION:- A

DRAWING NO:- MT / Langhorn / 1