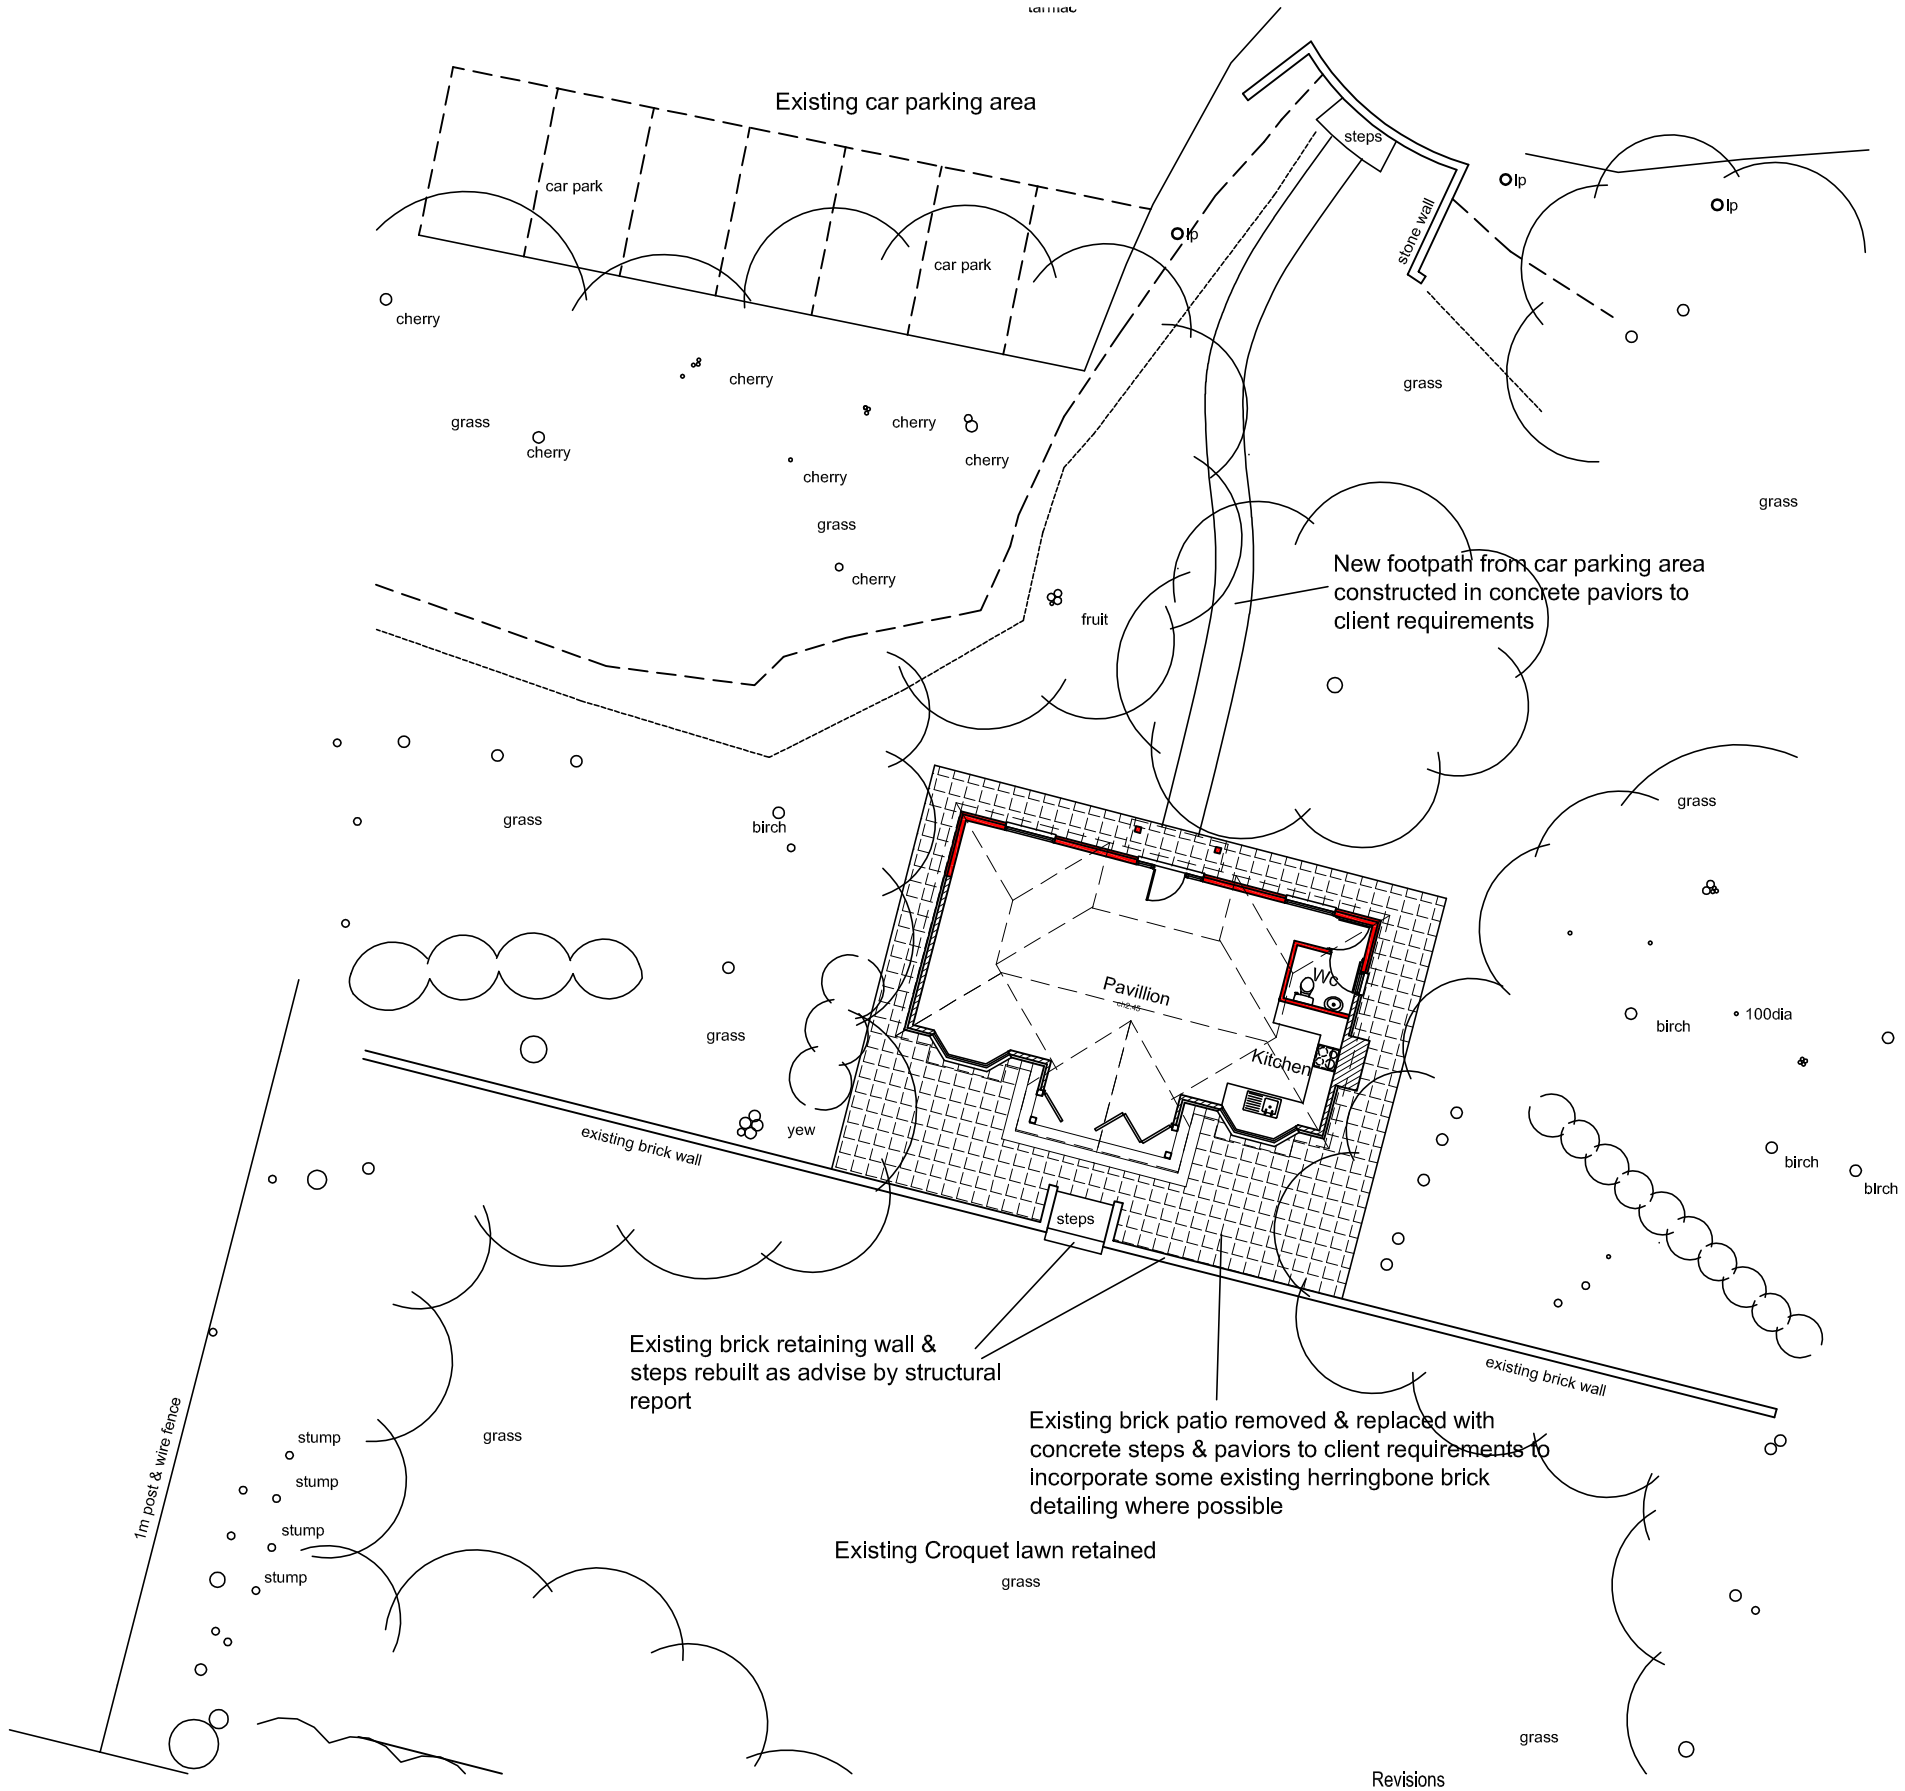

Proposed Site Layout

Scale 1:200

1:200 5m 10m 15m 20m

Revisions

METROSCAPE DESIGN LTD
Malcolm Stevens BA (Hons) Arch Tech
Shady Oak, 5 Ayerswood
Bursledon Road, Hedge End
Southampton, Hampshire
SO30 0DF
Tel/Fax: 023 80403794
Email : malcstevens@metroscape.co.uk

Project	DRUG RESEARCH CENTRE, BLUNDELL LANE, BURSLEDON, SOUTHAMPTON SO31 1AA
Drawing Title	THE PAVILLION PROPOSED SITE LAYOUT
Client	DRUG RESEACH CENTRE

Project No	P16004
Date MAR 16	Scale 1:200
Drawing No	P03
Revision	

This drawing is copyright of the Architectural Consultant & must not be reproduced without permission.