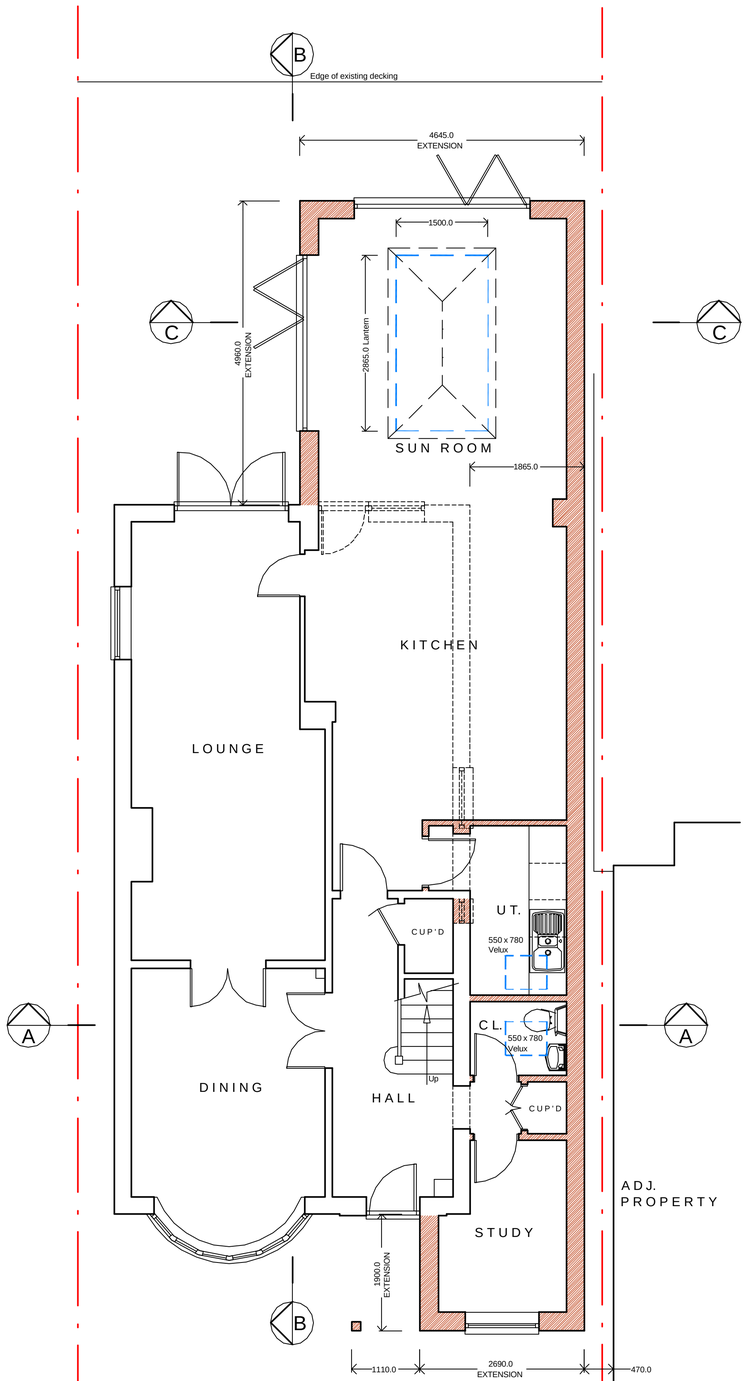


Proposed
Ground Floor Plan scale 1:50

0m 0.5 1.0 1.5 2.0 2.5 3.0

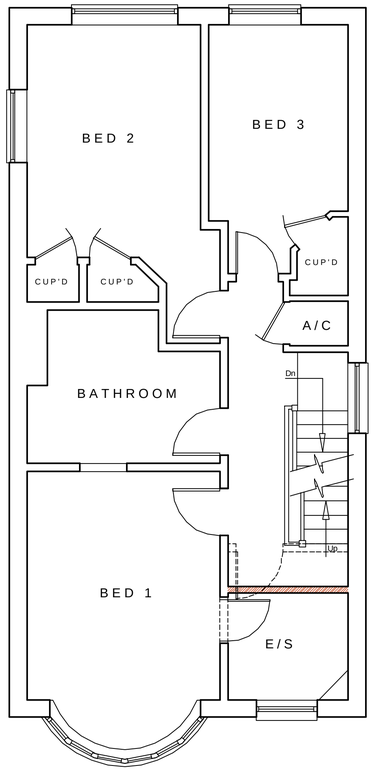


Proposed
First Floor Plan scale 1:50

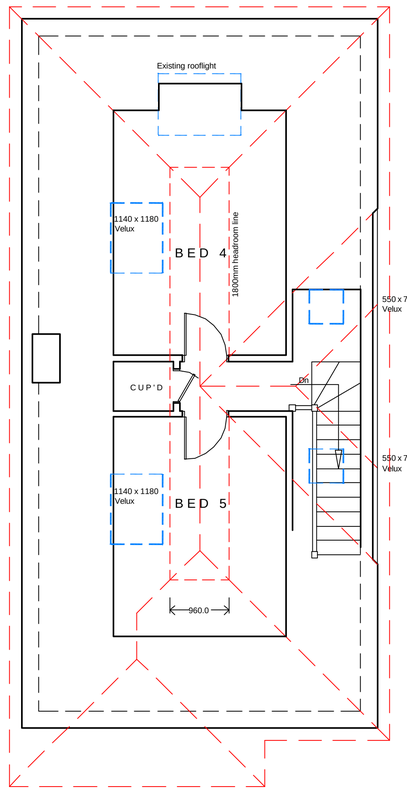


Proposed
Second Floor Plan scale 1:50

General Notes:

This drawing is the copyright of N & J Design Limited and may not be copied in whole or in part without prior permission.

It is the clients/developers responsibility to ensure all relevant approvals are in place and conditions satisfied prior to commencement of works, including, but not limited to:
The Party Wall etc Act 1996
Local Authority Planning Consent
Highways (Road opening permit)
Local Water Authority
Building Regulations (Local Authority, NHBC etc)
Environment Agency

| Rev: | Date: | Description: |
|---|---|---|
| A | 29-6-12 | Prepared for planning application |

Title:
Proposed:
Floor Plans

Project:
'Sundown'
Kanes Hill
West End
Southampton
SO19 6AH

N & J
architectural
design studio
7 Hedley Gardens
Hedge End
Southampton
SO30 2WT
Tel: 01489 789522
www.nandjdesign.co.uk

| | | | |
|---|---|---|---|
| Drawn: | N. Keatley | Date: | 28/05/12 |
| Checked: | | Date: | |
| Scale: | 1:50 | Revision: | A |
| Drawing no: | 2012.03.02/02 | | A1 sheet |

N and J Design Limited