
The copyright of this drawing remains with Southern Planning Practice Ltd. and may not be reproduced in any form without prior written consent



West (Front) Elevation



North Elevation

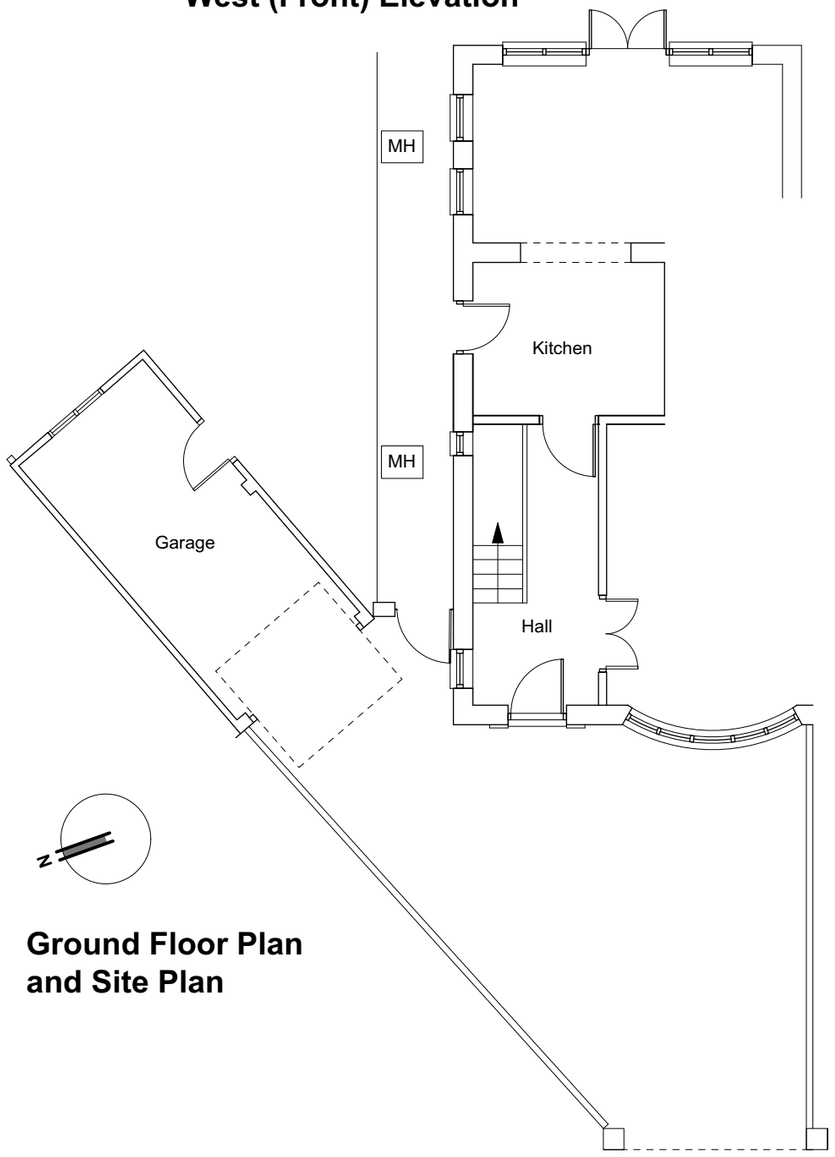

Ground Floor Plan and Site Plan



East Elevation

0 2 4 6 8 10

Scale in Metres. (1:100 @ A3)

Plan and Elevations as existing

Scale 1:100

REV:	DATE:	AMENDMENTS:
.	.	.

Youngs Yard, Churchfield
Twyford,
Winchester SO21 1NN

T: 01962 715770
E: info@southernplanning.co.uk
W: www.southernplanning.co.uk

CLIENT:	**Mrs Scambler**
PROJECT:	**8 Doric Close Chandlers Ford Hampshire**
DRAWING:	**Plan and elevs as existing**
SCALE:	**1:100 @ A3**
DATE:	Nov 2016
DWG NO.:	**E-AP-430.3**
REV:	.