DO NOT SCALE FROM THIS DRAWING CHECK ALL DIMENSIONS ON SITE

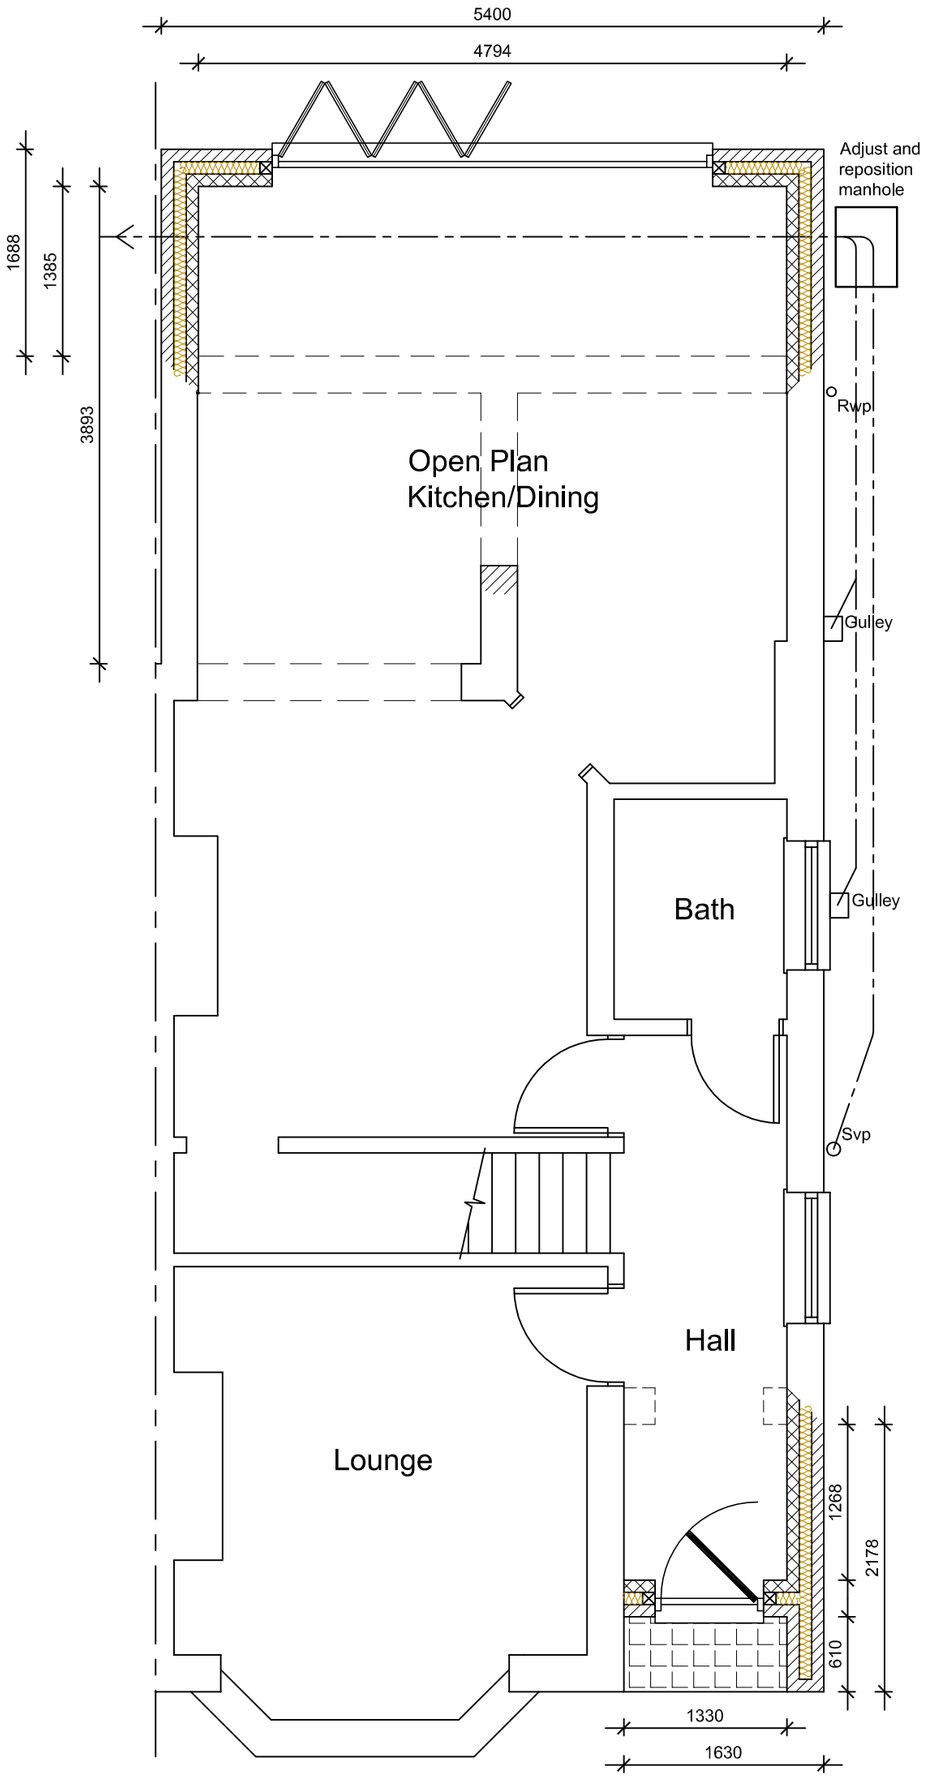

Ground Floor Plan

(Scale 1:50)

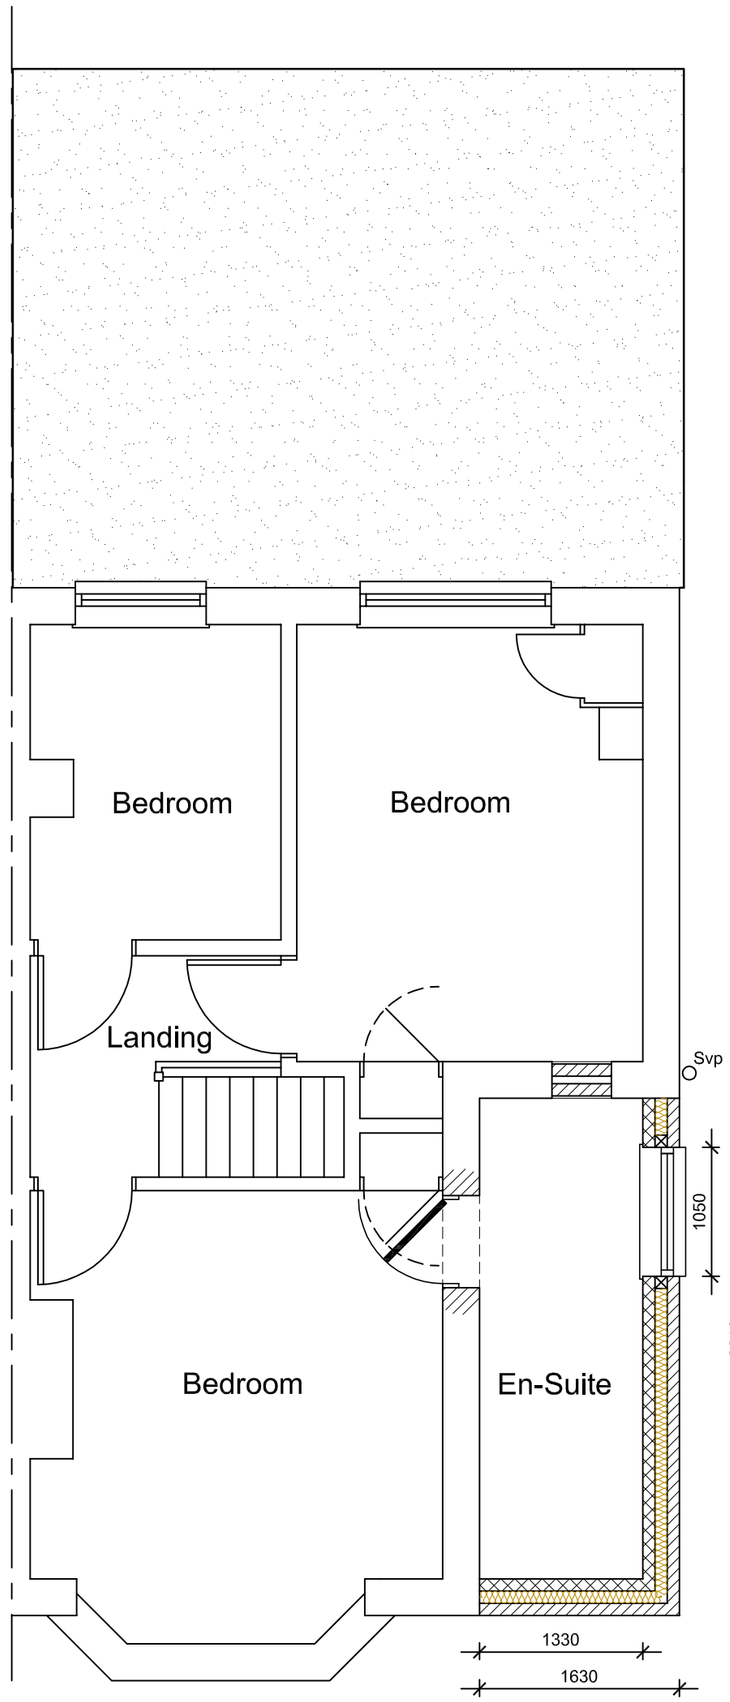

First Floor Plan

(Scale 1:50)

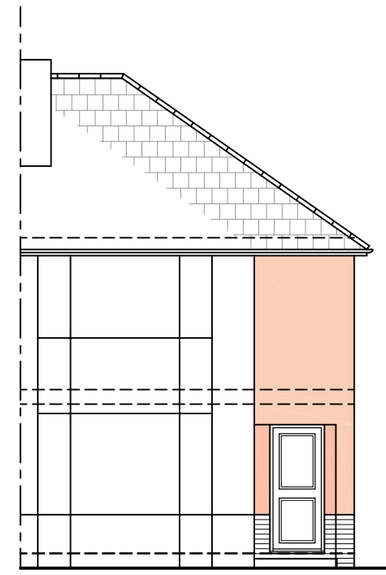

Front Elevation

(Scale 1:100)

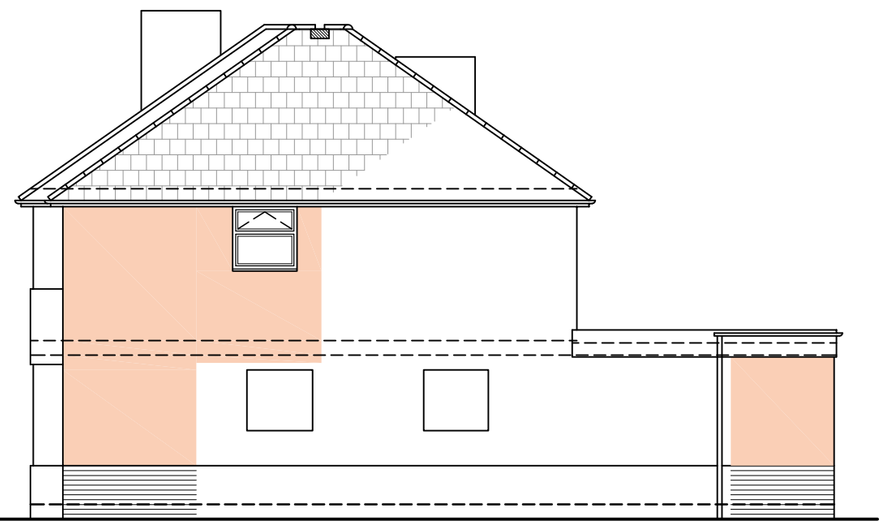

Side Elevation

(Scale 1:100)

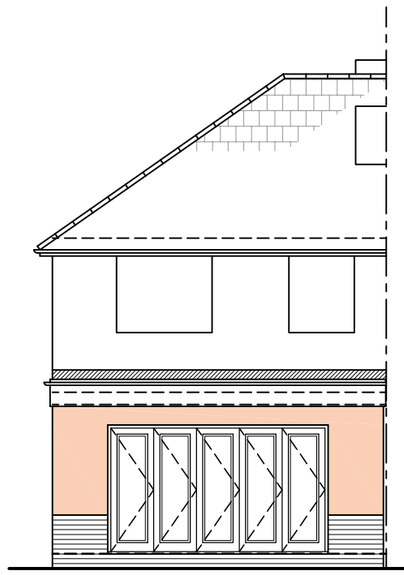

Rear Elevation

(Scale 1:100)

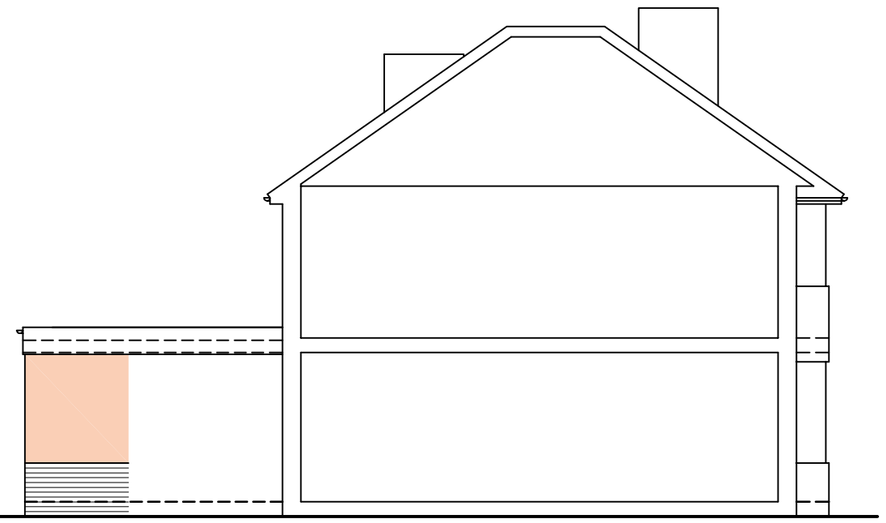

Side Elevation

(Scale 1:100)

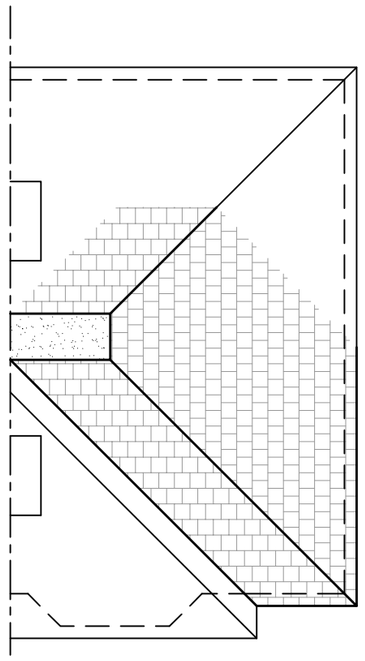

Roof Plan

(Scale 1:100)

ELEVATIONS
Walls - Cream render & face brickwork
Roof - Slate to main & roofing felt to rear
Windows/Doors - White PVC-u double glazed
Rainwater goods - Black PVC

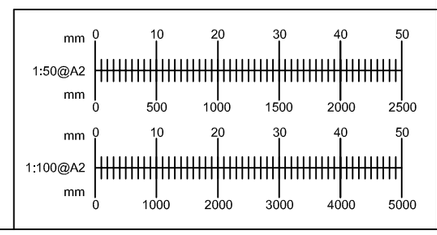

263 Cranbury Road
Eastleigh
SO50 5HR

Proposed Plans & Elevations

March 2015	Scale 1:100	DRG No. 002	