
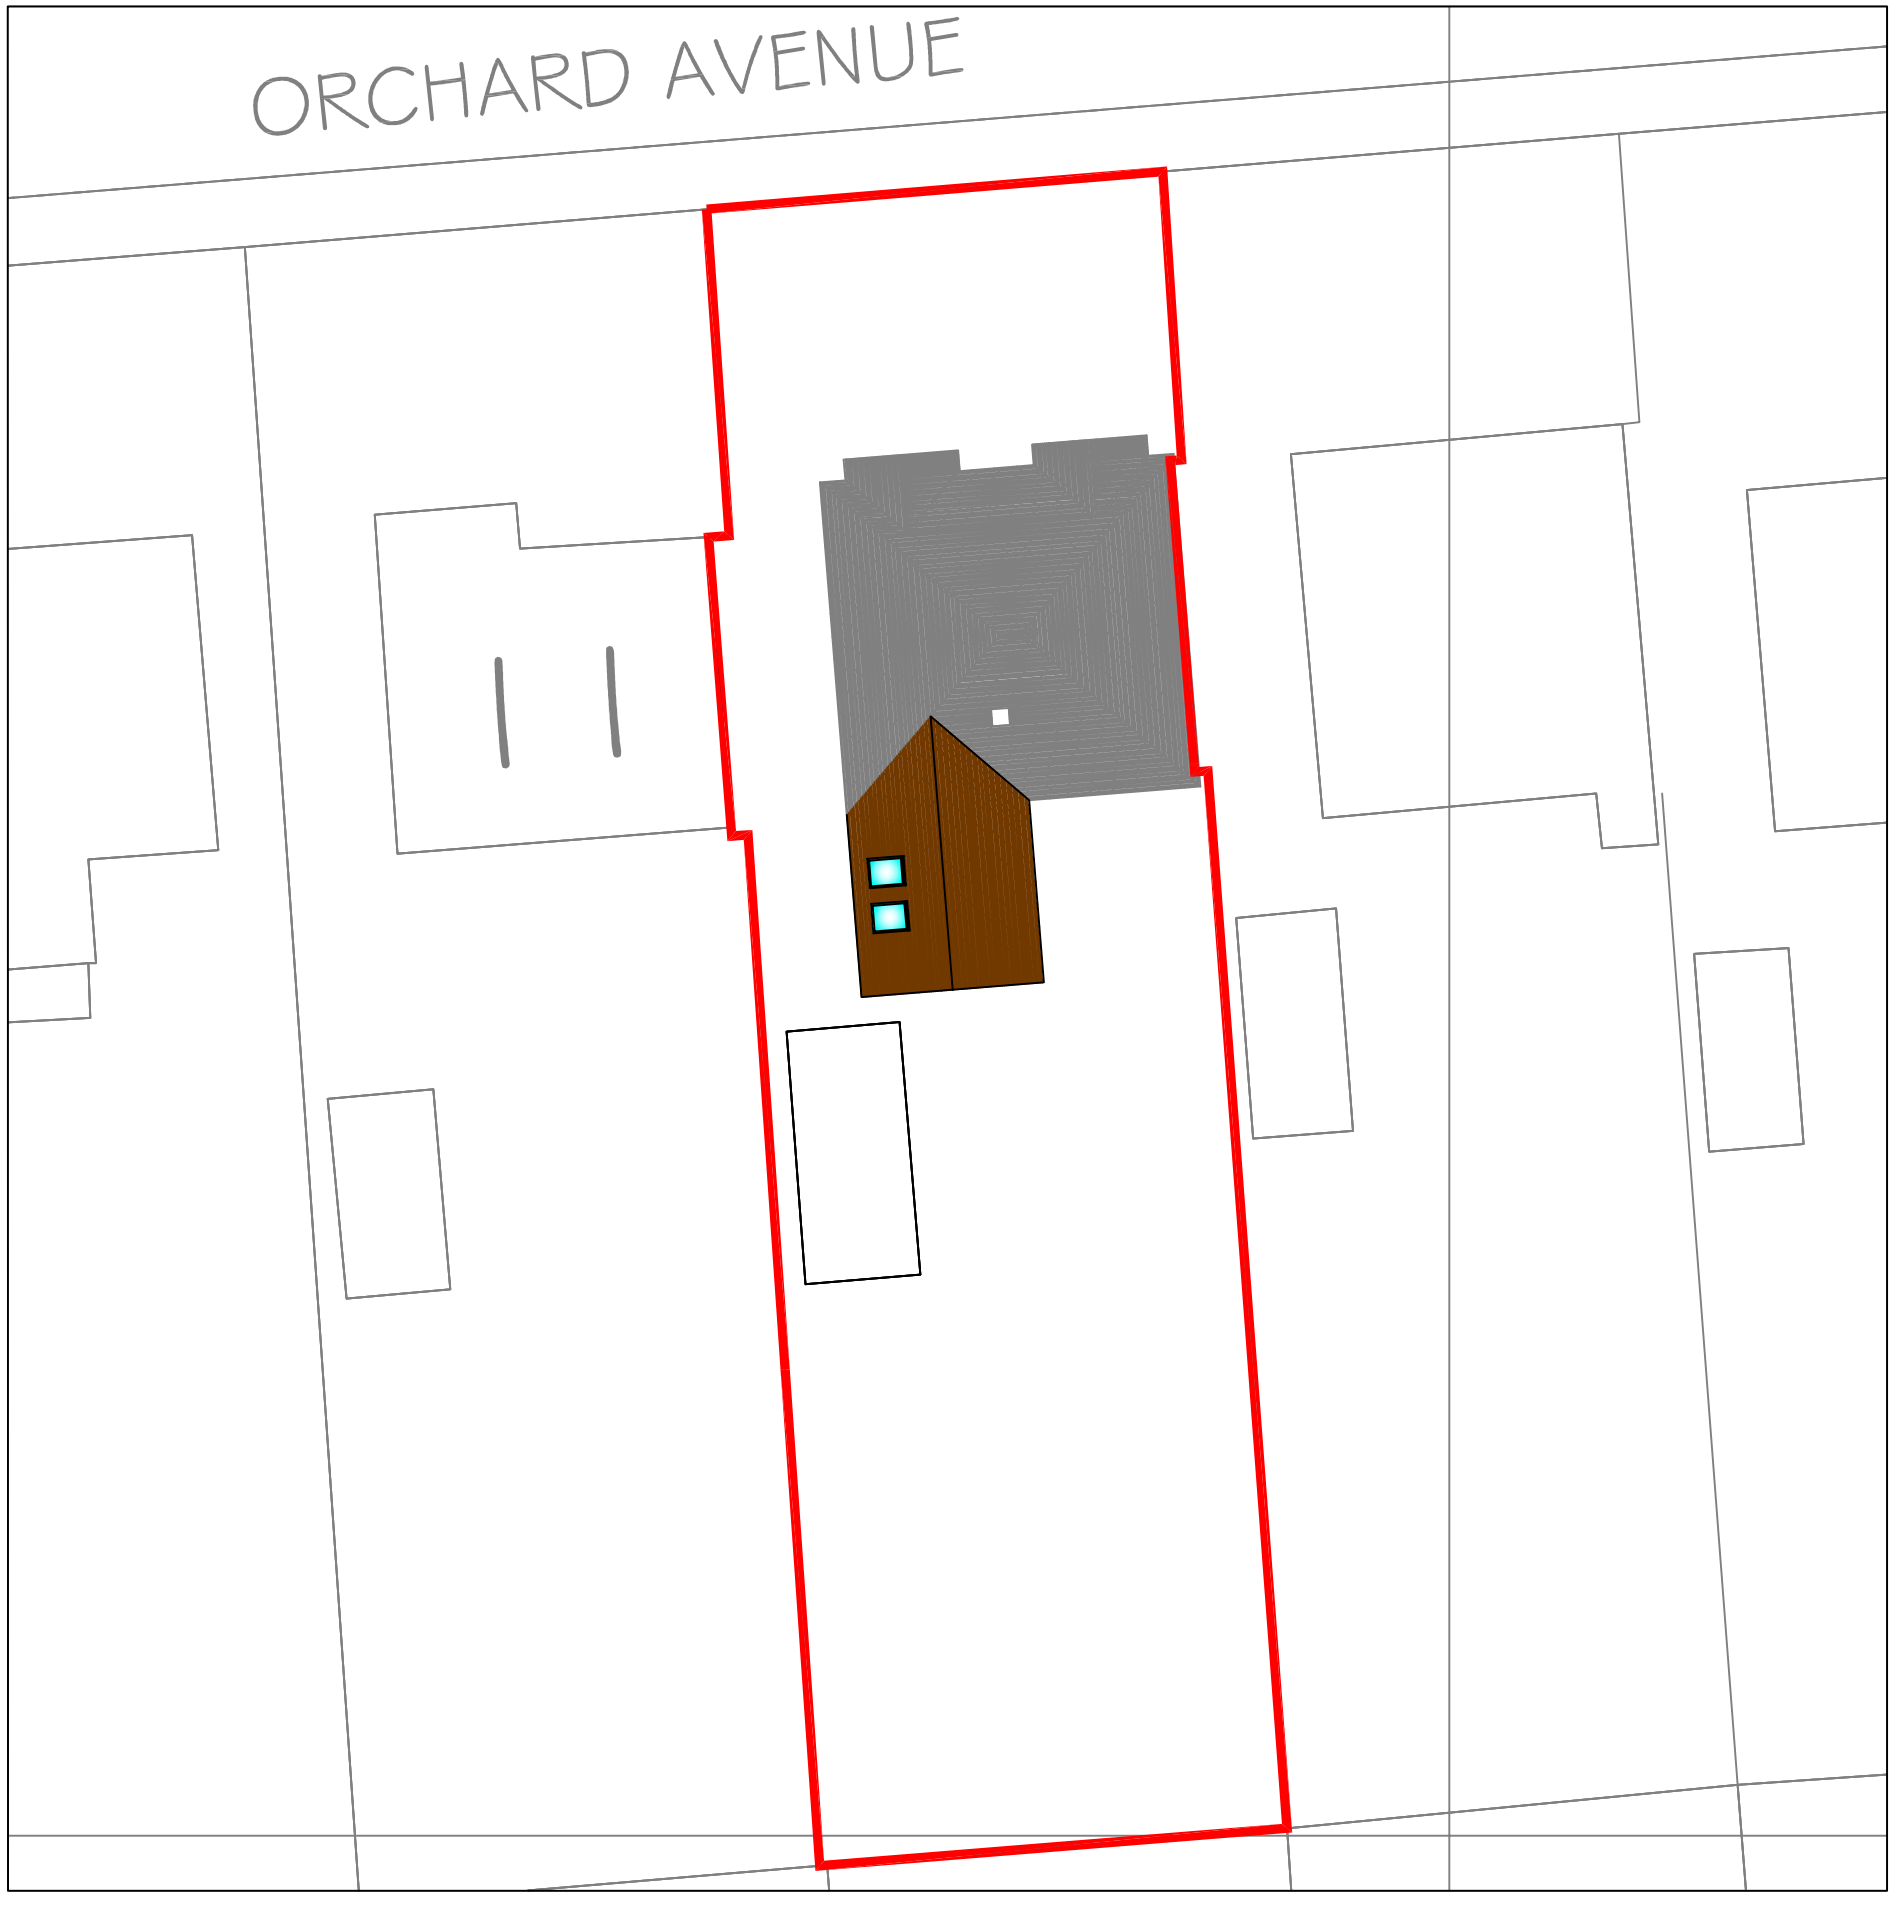


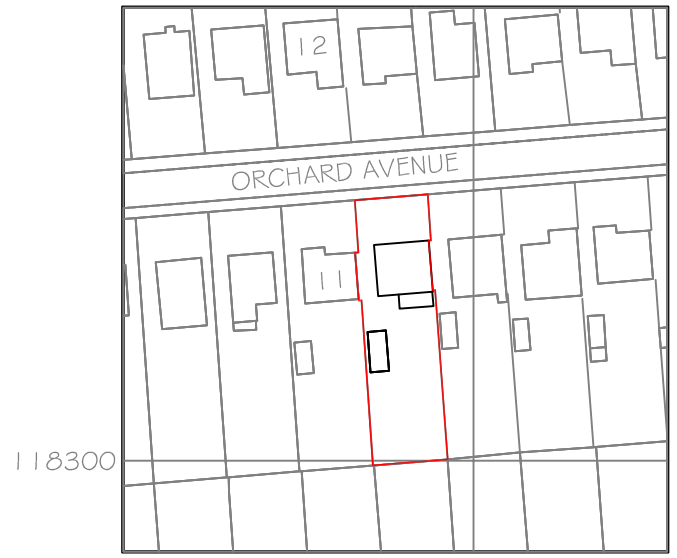

Site Map @ 1:1250

0 10m 20m 30m 40m 50m 60m 70m 80m 90m

Supplied by Streetwise Maps Ltd
Licence Number 100047474
www.streetwise.net

© This drawing is the copyright of PlanningDrawings.net and must not be reproduced in part or whole without prior written consent.

Contractors must verify all dimensions on site before commencing works. Contractors shall co-ordinate works with all other trades.

PlanningDrawings.net

Roscrowden, Frankley Lodge Road, Birmingham, B31 5PX
Tel : 07720 985 425 Web : www.planningdrawings.net

Client
Mr B Hardwick

Project
13 Orchard Avenue, Bishopstoke, SO50 8HN

Drawing
Proposed Block Plan and Site Map

Purpose
PLANNING

Scale	Date
1:200 @ A3	May 2014
Drawn: Graham Barlow	Checked: GB
Drawing No.: PD14076 - PB	Revision: --