



North East Elevation AS PROPOSED

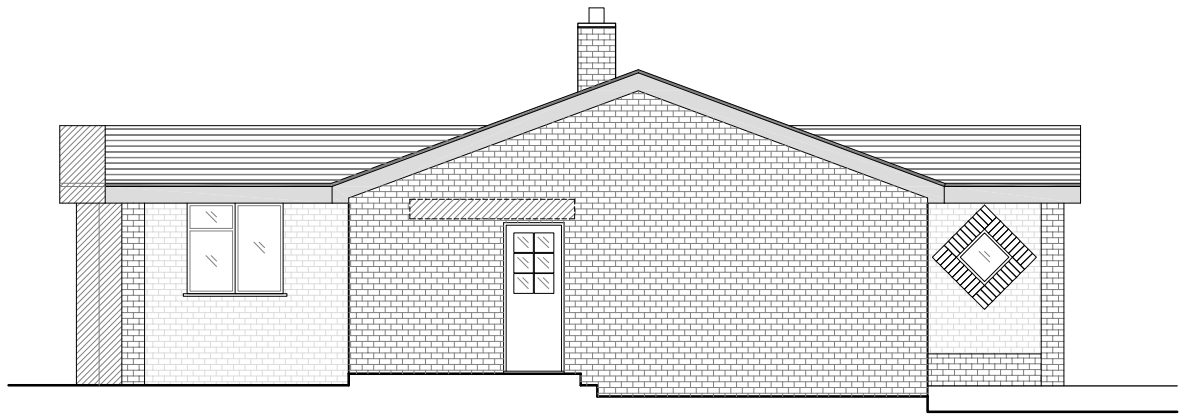

South West Elevation AS PROPOSED Scale 1:100




North West Elevation AS PROPOSED Scale 1:100

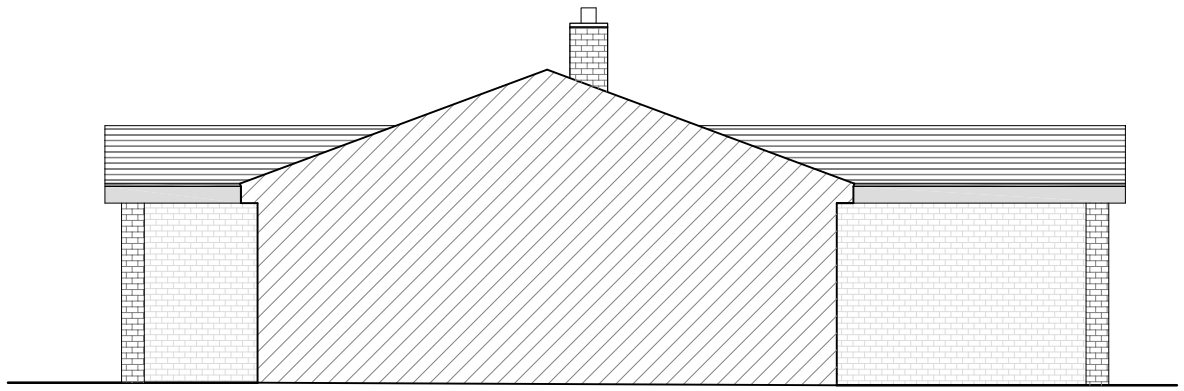

South East Elevation AS PROPOSED Scale 1:100

Elevations
AS PROPOSED
Scale 1:100

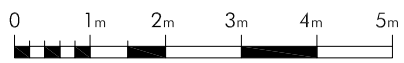

Original Drawing Size: A3

No.	Description	Date
-	-	-

SC Architecture
Anchor House, School Lane
Chandlers Ford, Eastleigh
Hampshire SO53 4DY

T: 023 8026 9222
E: info@sc-architecture.co.uk
W: www.sc-architecture.co.uk

RIBA Chartered Practice

Drawing Title:
Elevations
AS PROPOSED

Project Title:
28 Mortimers Lane
Fair Oak, Eastleigh
SO50 7BD

Drawing No.:
3924-P-05

Revision:	-
Date:	Aug' 15
Scale:	1:100
Drawn:	ML
Checked:	MSS

This drawing is the copyright of the company and must not be reproduced or used without permission. Annotated dimensions are to be taken in preference to scaled dimensions and site dimensions must be checked before work is commenced