
The copyright of this drawing remains with Southern Planning Practice Ltd. and may not be reproduced in any form without prior written consent

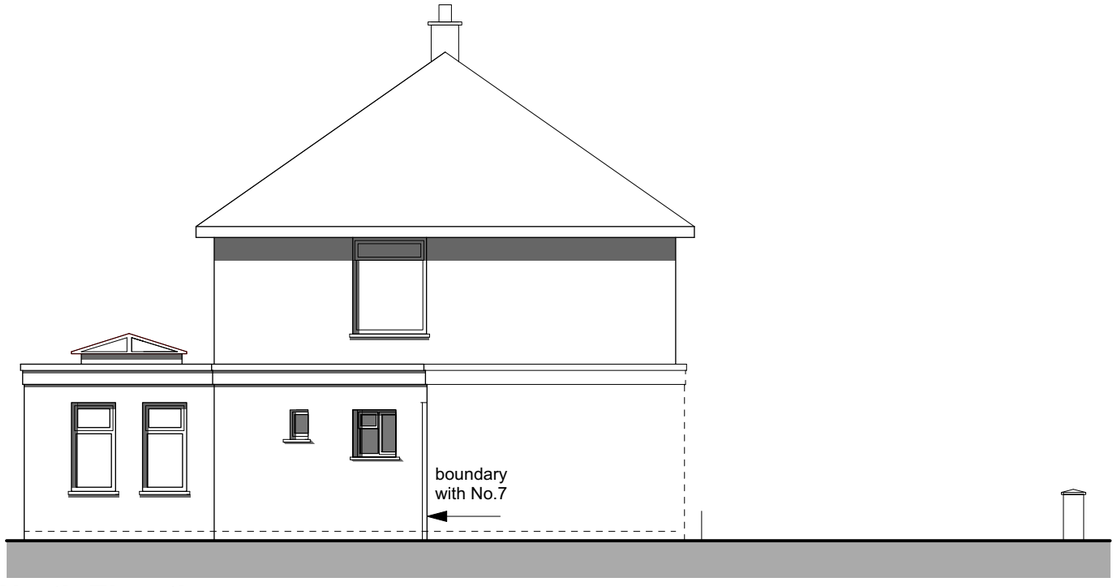

East Elevation



North Elevation

Elevations as proposed
Scale 1:100

0 2 4 6 8 10

Scale in Metres. (1:100 @ A3)

REV:	DATE:	AMENDMENTS:
.	.	.

Youngs Yard, Churchfield
Twyford,
Winchester SO21 1NN

T: 01962 715770
E: info@southernplanning.co.uk
W: www.southernplanning.co.uk

CLIENT: **Mrs Scambler**

PROJECT: **8 Doric Close**
Chandlers Ford
Hampshire

DRAWING: **Elevations as proposed**

SCALE: **1:100 @ A3**

DATE: Nov 2016

DWG NO.: **E-AP-430.5** REV: **A**