
The copyright of this drawing remains with Southern Planning Practice Ltd. and may not be reproduced in any form without prior written consent

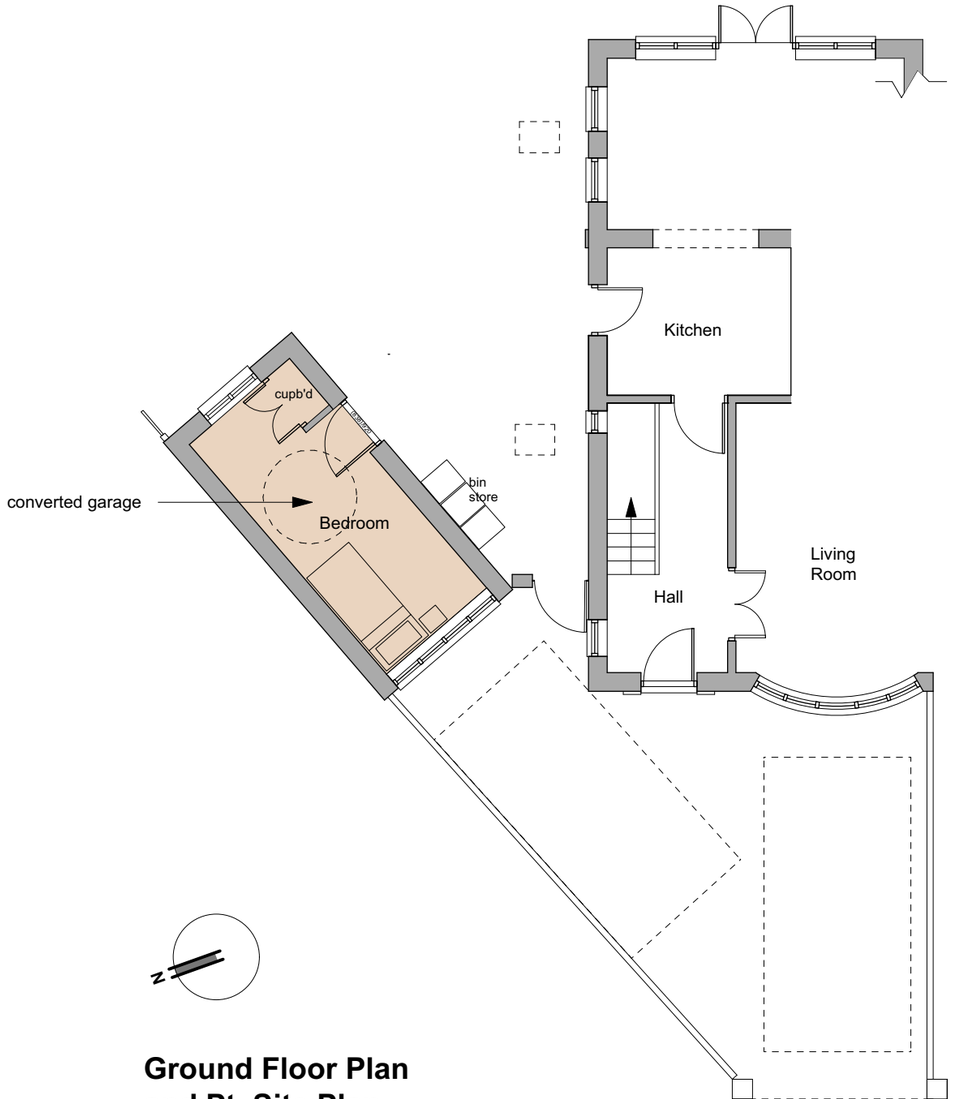

Ground Floor Plan and Pt. Site Plan



West (Front) Elevation

0 2 4 6 8 10

Scale in Metres. (1:100 @ A3)

Plan and Front Elevation of Converted Garage as proposed

Scale 1:100

REV:	DATE:	AMENDMENTS:
.	.	.

Youngs Yard, Churchfield
Twyford,
Winchester SO21 1NN

T: 01962 715770
E: info@southernplanning.co.uk
W: www.southernplanning.co.uk

CLIENT:	**Mrs Scambler**
PROJECT:	**8 Doric Close Chandlers Ford Hampshire**
DRAWING:	**Plan and Front Elevation of Converted Garage as proposed**
SCALE:	**1:100 @ A3**
DATE:	Dec 2016
DWG NO.:	**E-AP-430.6**
REV:	.