

EXISTING SOUTH (FRONT) ELEVATION SCALE 1:50



EXISTING EAST (SIDE) ELEVATION SCALE 1:50



EXISTING NORTH (REAR) ELEVATION SCALE 1:50

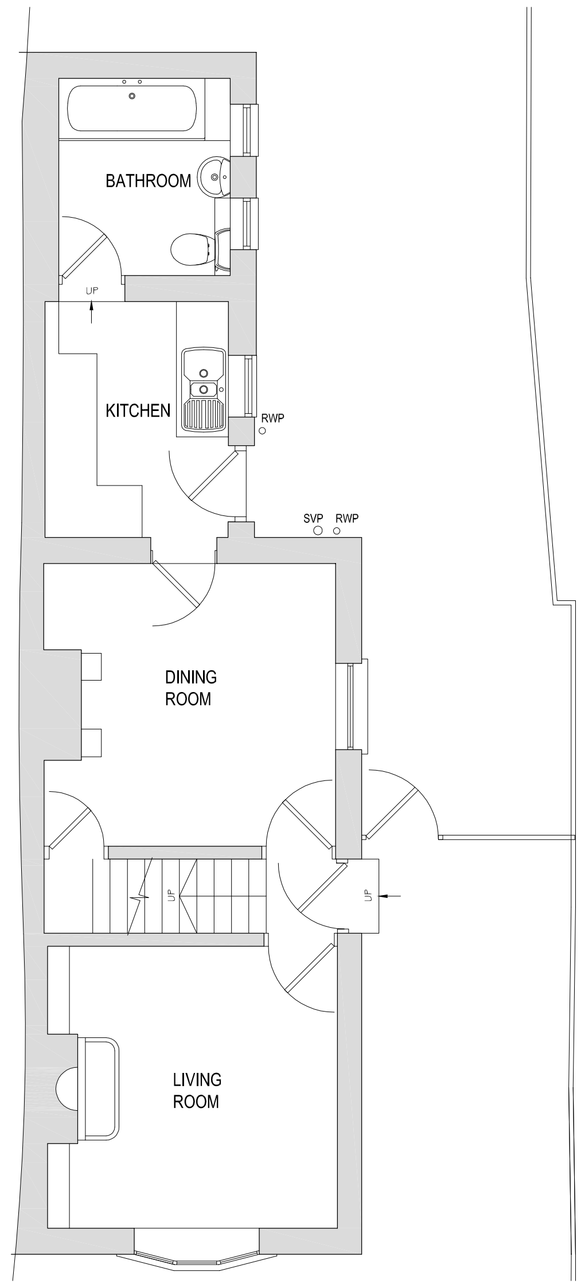

EXISTING GROUND FLOOR PLAN
SCALE 1:50

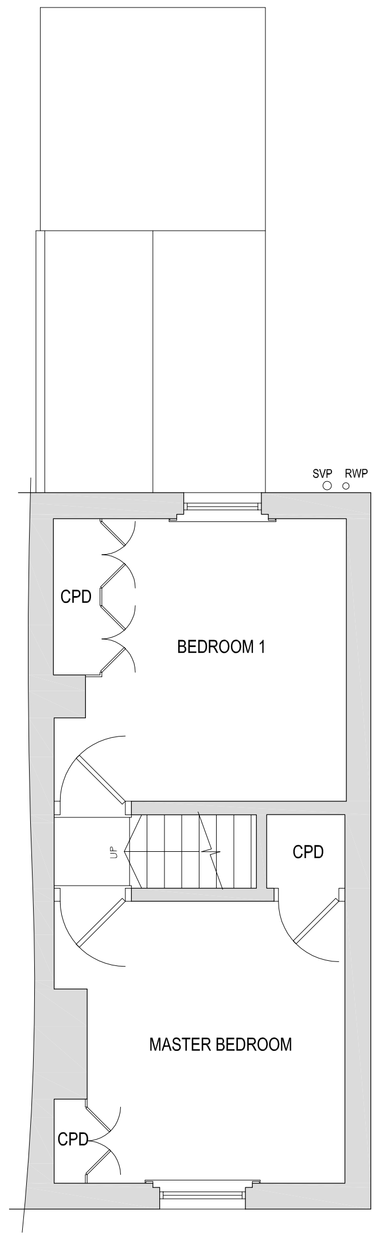

EXISTING FIRST FLOOR PLAN
SCALE 1:50

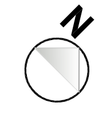

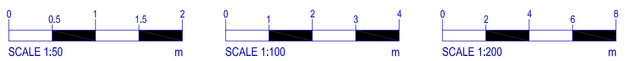

Derek Phillips Architect
RIBA

CONTACT:
01489 780211
derek2.phillips@btinernet.com

CLIENT:
MR. & MRS. N. SNELGROVE

NOTES:

PLANNING

REVISIONS:
REV : A -

DRAWING TITLE: EXISTING FLOOR PLANS AND ELEVATIONS
JOB TITLE: PROPOSED EXTENSION & ALTERATIONS A T: 116 CHAPEL ROAD, WEST END, SOUTHAMPTON, SO30 3GN
DRAWN BY: RB / DTW
DATE: 28.02.2013
SCALE: 1:50/100@A1
DRAWING NO: 1017-002-A