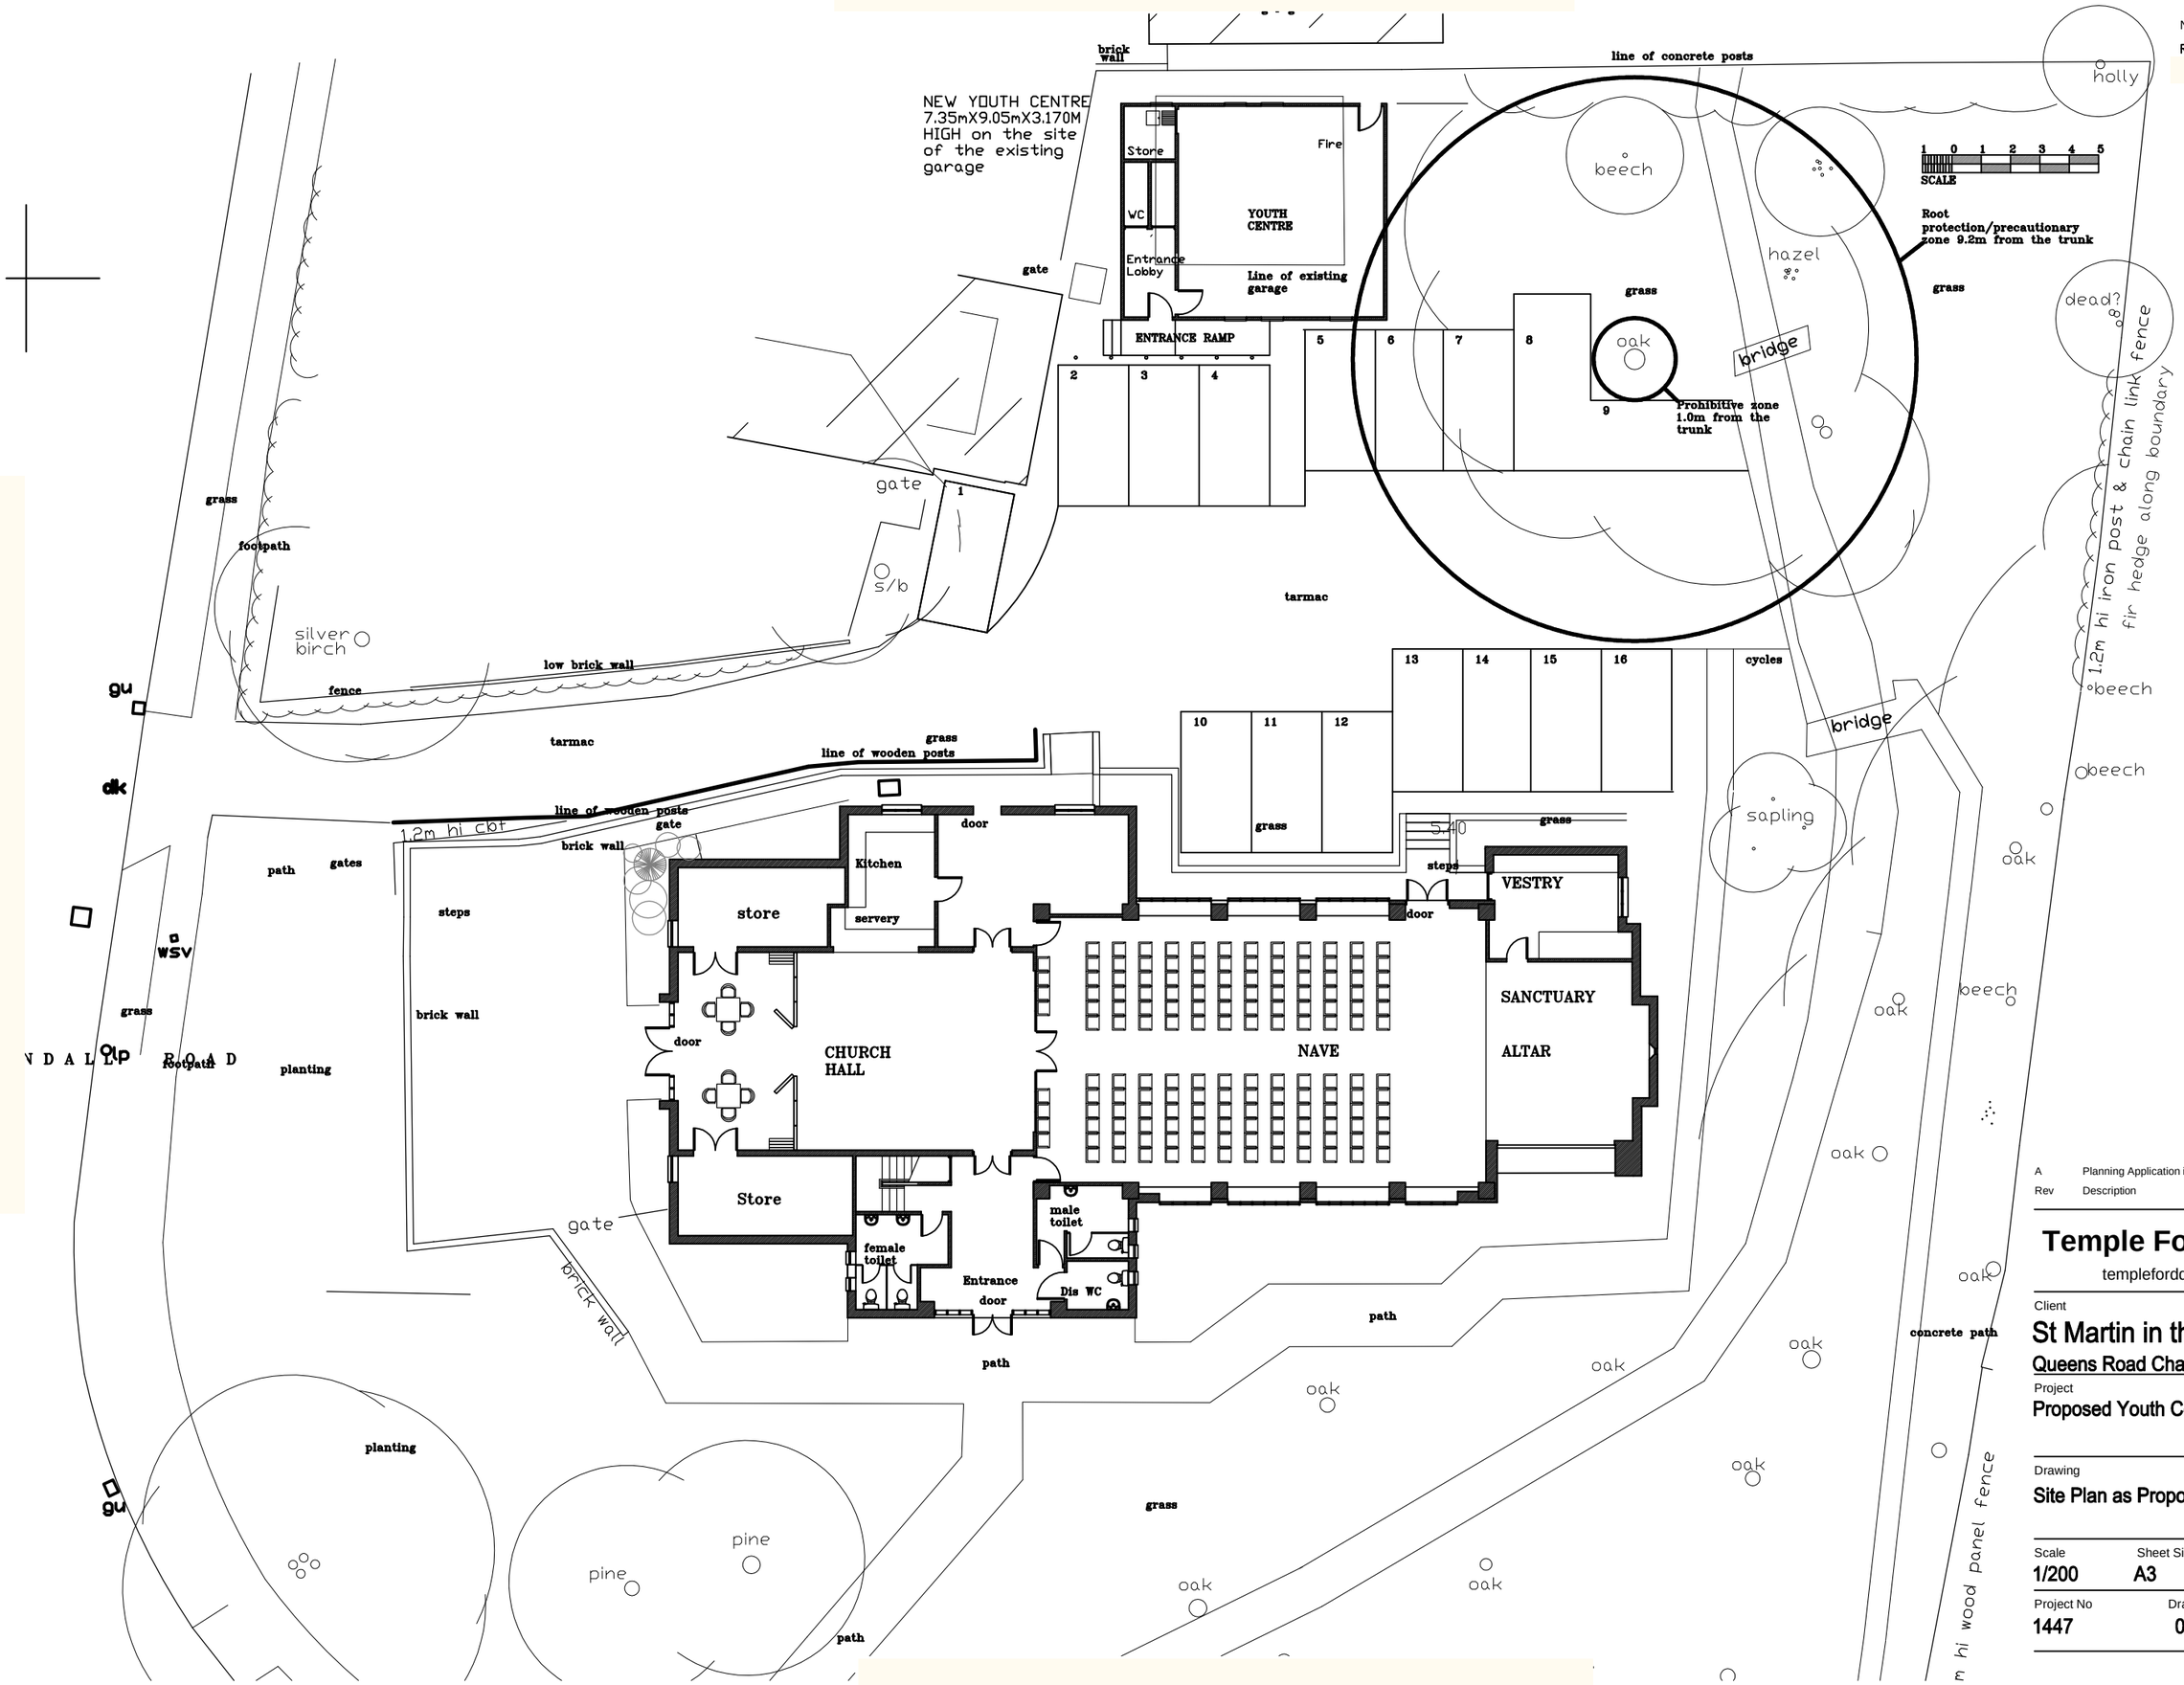

Notes

Report any discrepancies to the author.

Rev	Description	Date
A	Planning Application issue	01 05 13

Temple Ford Design Ltd

templeforddesign@gmail.com

Client

St Martin in the Wood

Queens Road Chandlers Ford

Project

Proposed Youth Centre

Drawing

Site Plan as Proposed

Scale	Sheet Size	Date
1/200	A3	April 2013

Project No	Drawing No	Revision
1447	003	A

580E