


NEW EXTERNAL DI WATER PLANT AREA CONSTRUCTED FROM METAL SHEET CLADDING TO MATCH EXISTING BUILDING FINISH. STEEL COLUMNS TO BE FIXED DIRECTLY TO EXISTING CAR PARK ASPHALT AND PANELS CUT TO FIT THE FALL OF THE GROUND AWAY FROM THE BUILDING.


NEW EXTERNAL HVAC PLANT AREA CONSTRUCTED FROM METAL SHEET CLADDING TO MATCH EXISTING BUILDING FINISH. STEEL COLUMNS TO BE FIXED DIRECTLY TO EXISTING CAR PARK ASPHALT AND PANELS CUT TO FIT THE FALL OF THE GROUND AWAY FROM THE BUILDING. 1100X1100 DUCTWORK TO PENETRATE METAL ROOFING THEN ENTER THE SIDE WALL OF THE EXISTING BUILDING AT HIGH LEVEL SEE HVAC DRAWING 1905-M-001.

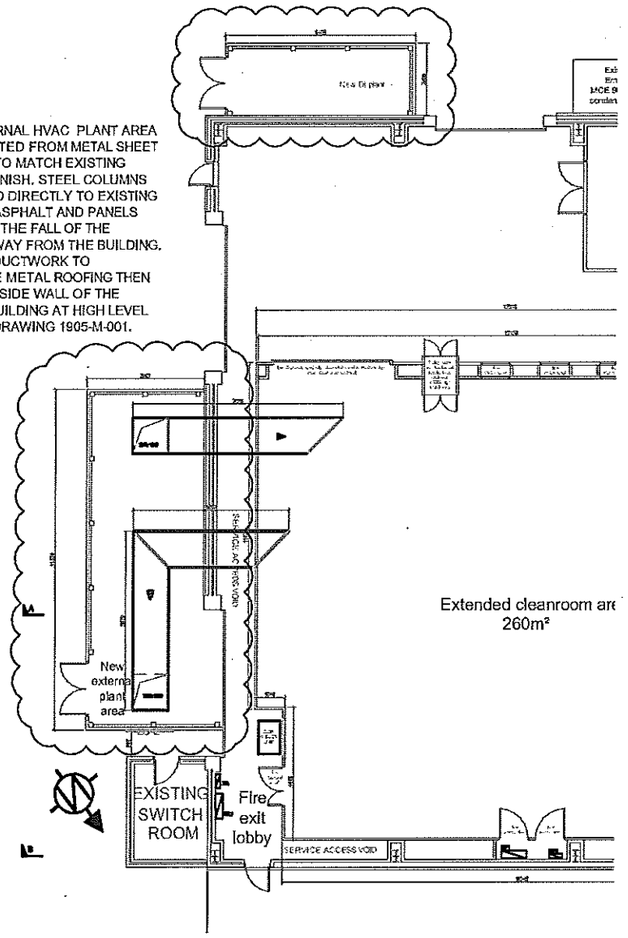



Extended cleanroom are
260m²

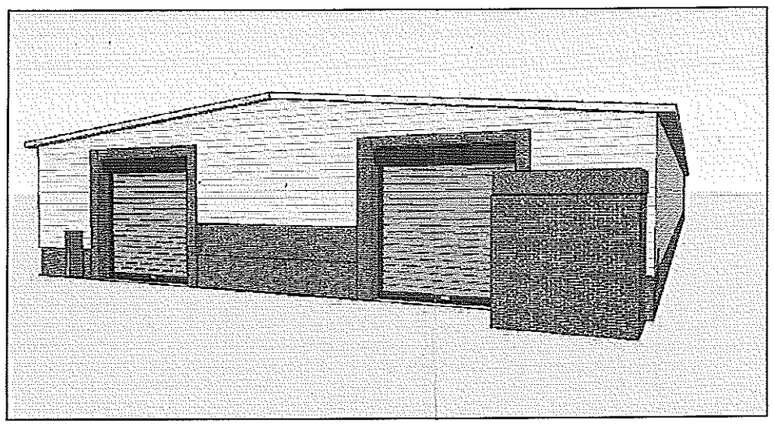

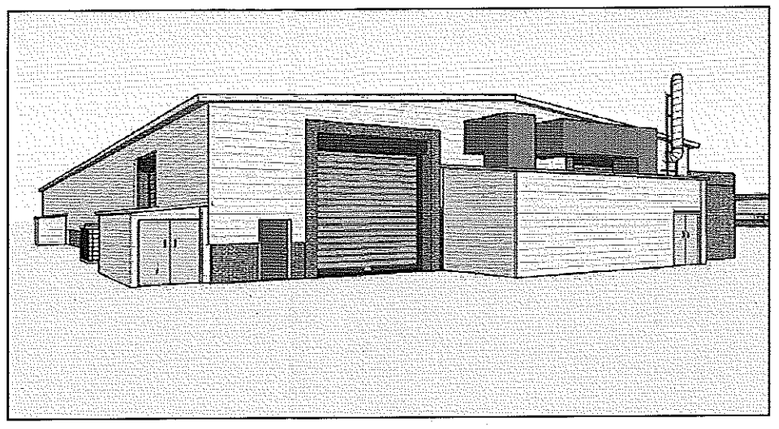

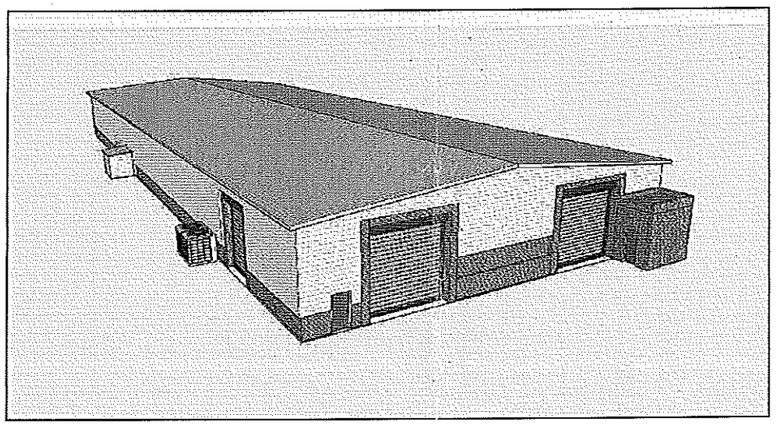


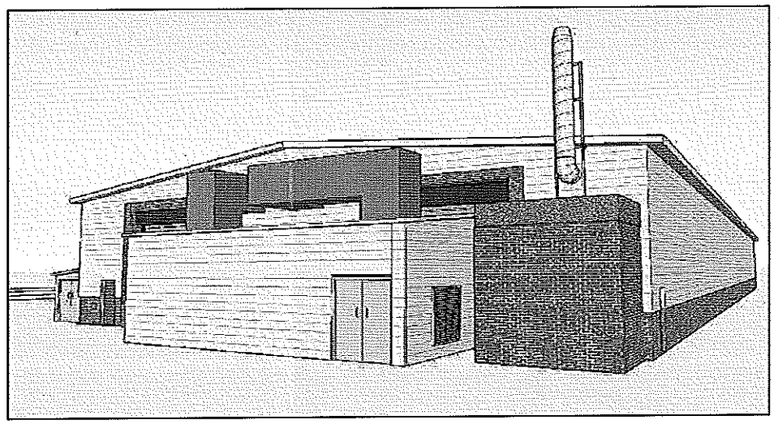

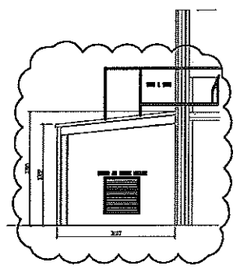

NEW EXTERNAL HVAC PLANT AREA

NEW PROCESS EXTRACT DUCT PENETRATES THE EXISTING BUILDING WALL AT HIGH LEVEL ABOVE THE EXISTING ELECTRICAL DISTRIBUTION ROOM AND TERMINATES TO ATMOSPHERE 3000mm ABOVE ROOF LEVEL

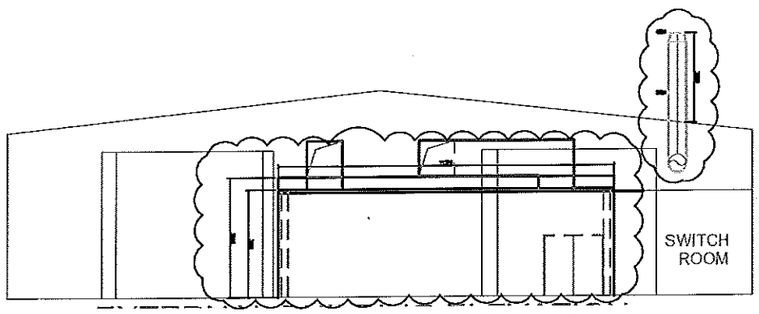

NEW EXTERNAL HVAC PLANT AREA

NEW EXTERNAL HVAC PLANT AREA WITH 1200mm X 1200mm DUCTWORK PENETRATING THE ROOF AND ENTERING THE EXISTING BUILDING AT HIGH LEVEL..

enbloc
clean facilities

enbloc limited
Unit 2, Pale lane, Hartley Wintney,
Hook, Hampshire, RG27 8DH
Tel : 01252 626229 Fax : 01252 629375

Rev: 0

Drg. No: 1905-PL-001

THIS DRAWING WAS PRODUCED BY AutoCAD - DO NOT CHANGE MANUALLY

THIS DRAWING IS PRIVATE AND CONFIDENTIAL AND IS THE PROPERTY OF ENBLOC CLEAN FACILITIES LTD. IT MUST NOT BE COPIED OR LENT WITHOUT THE CONSENT OF ENBLOC CLEAN FACILITIES LTD. AND MUST BE RETURNED WITH TENDER AND/OR ON COMPLETION OF ORDER.

CAD Filename: 1905-PL-001
Drawn: MJP | Chkd: BM | Appr: AD
Date: 27.03.13 | Scale: 1:200 @ A3
A3

Client Name: Coopervision

Project Title: Cleanroom extension

Drawing Title: Extended external plant areas layout and visualisations