SOUTHERN WATER

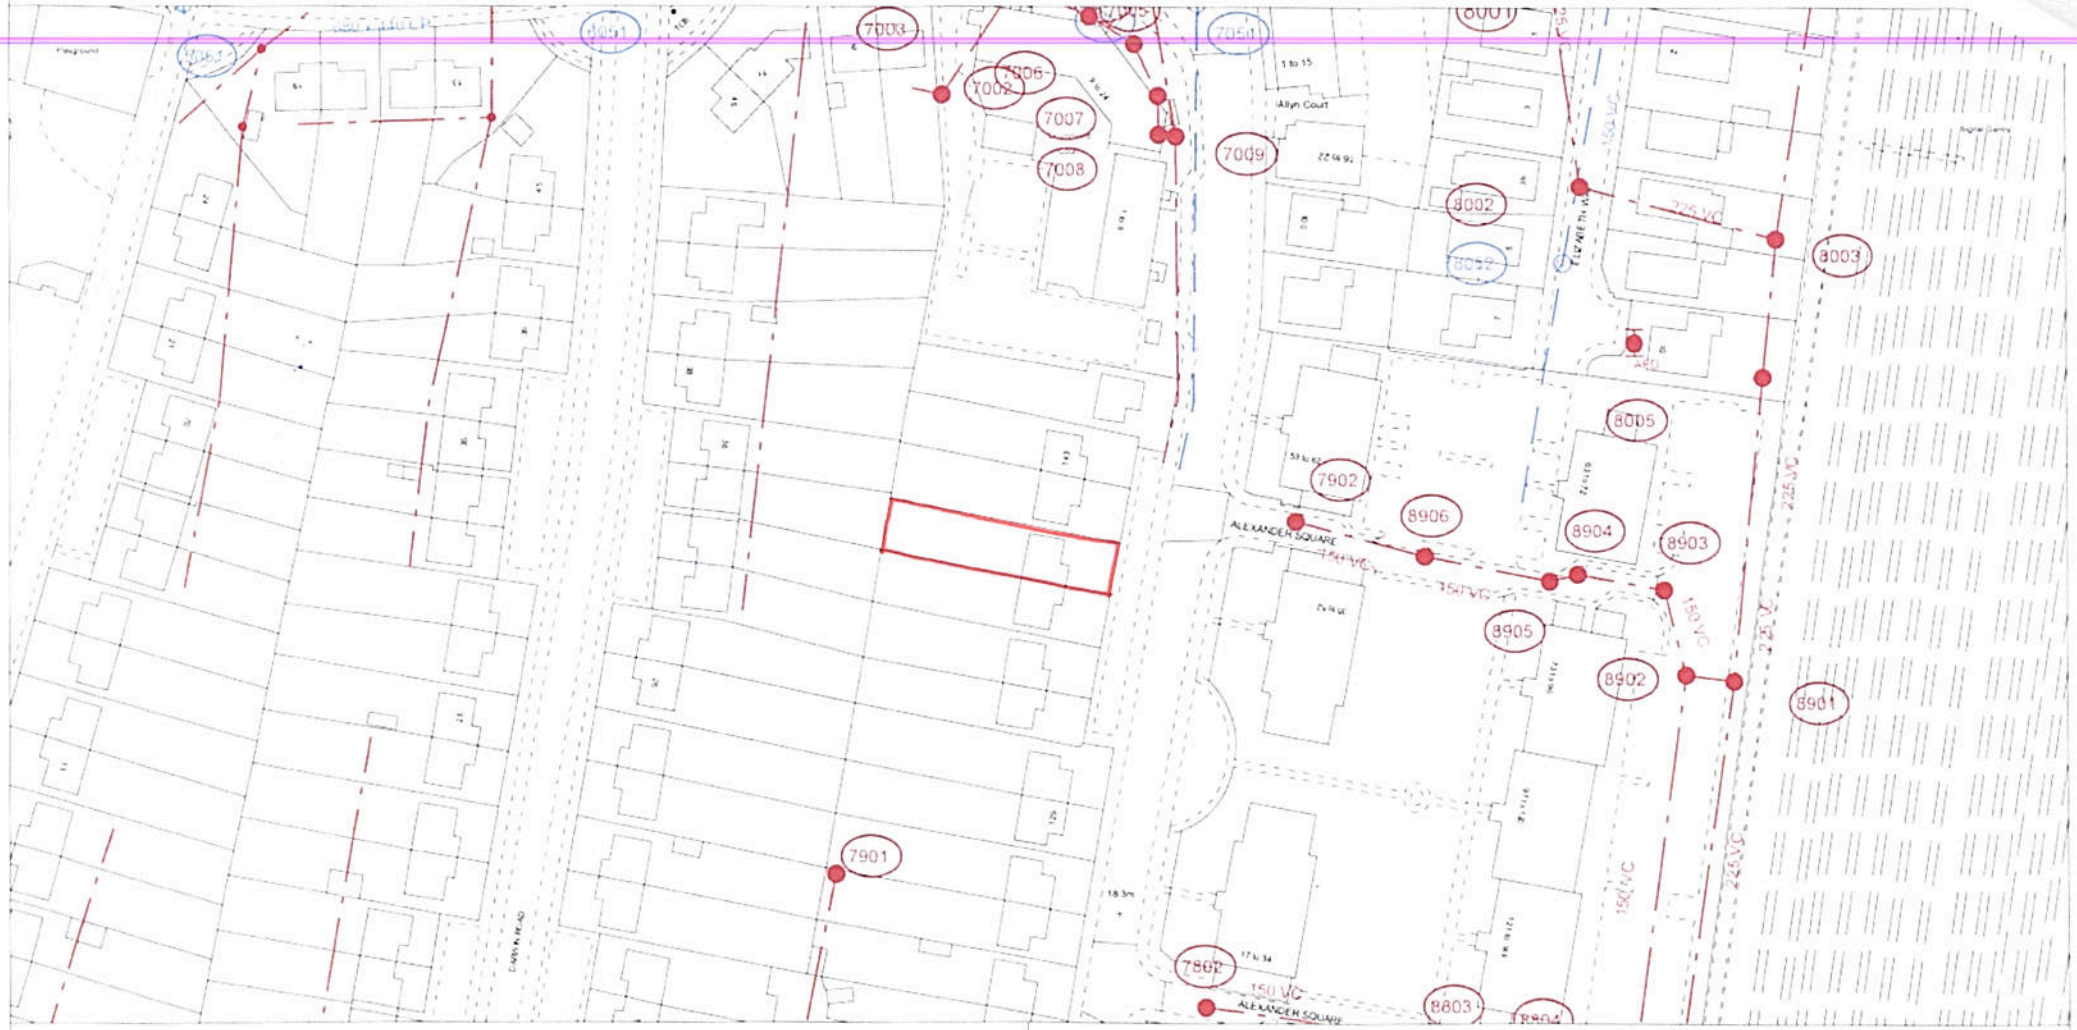

The positions of pipes shown on this plan are believed to be correct, but Southern Water Services Ltd accept no responsibility in the event of inaccuracy. The actual positions should be determined on site.

Based upon Ordnance Survey Digital Data with the permission of the controller of H.M.S.O. Crown Copyright Reserved Licence No. WU 298530

Southern Water

O.S. REF: SU4519NE

Scale: 1:1250

N

Printed By: IB

Date: 4-12-2012

Sewer Plot

139 Twyford Road

WARNING: RAC pipes are constructed of Bonded Asbestos Cement

Requested By: