Address	Elliot rise no69 SO30 2RW
Description	Garage & Storage room
Scale	1:100 & 1:200
Plan	JT.AK.RS.APR16.partA



Rear Elevation Existing



Front Elevation Existing

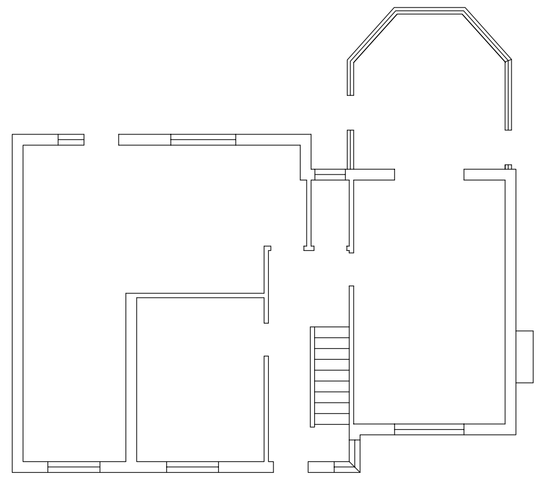

Ground Floor Existing



Rear Elevation Proposed



Front Elevation Proposed

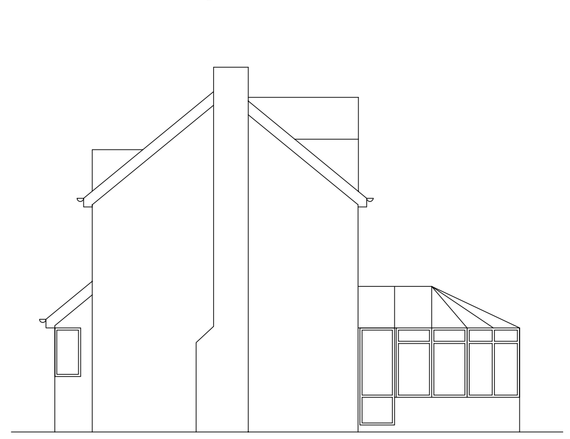

Left Elevation Existing

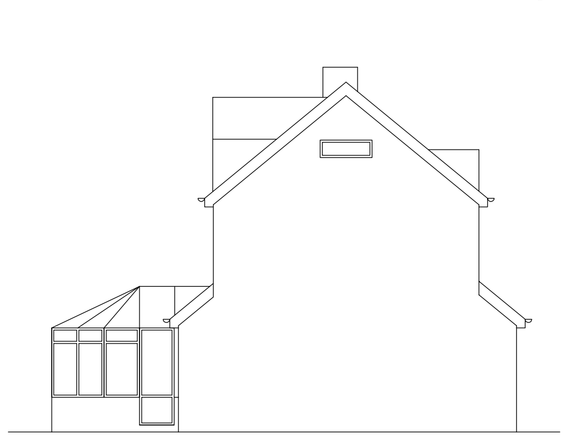

Right Elevation Existing

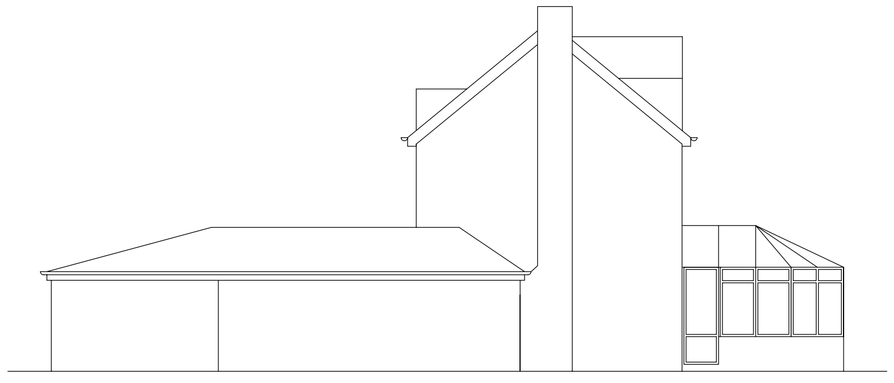

Left Elevation Proposed

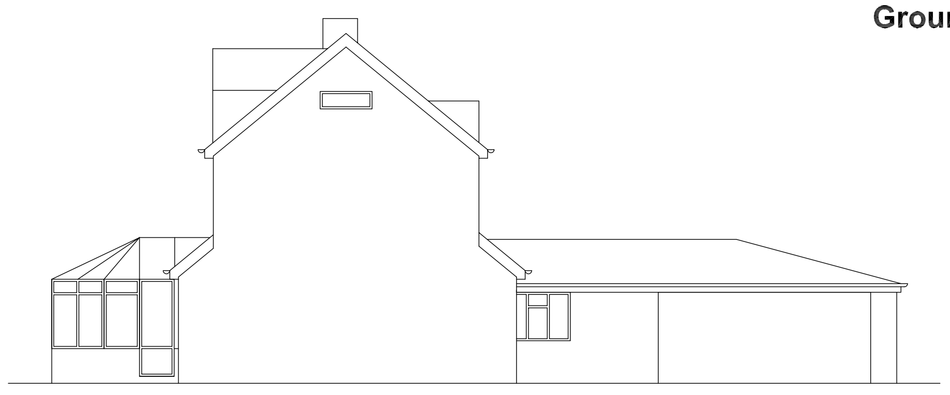

Right Elevation Proposed

Scale: 1:100

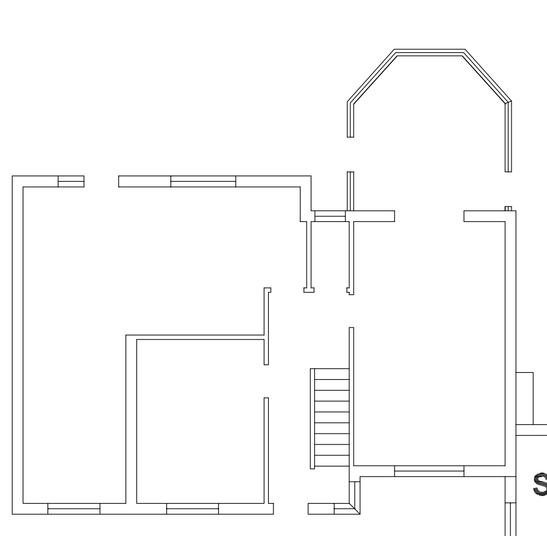

Ground Floor Proposed

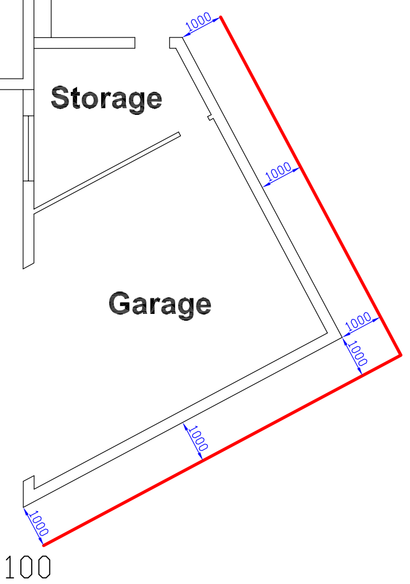

Scale: 1:100

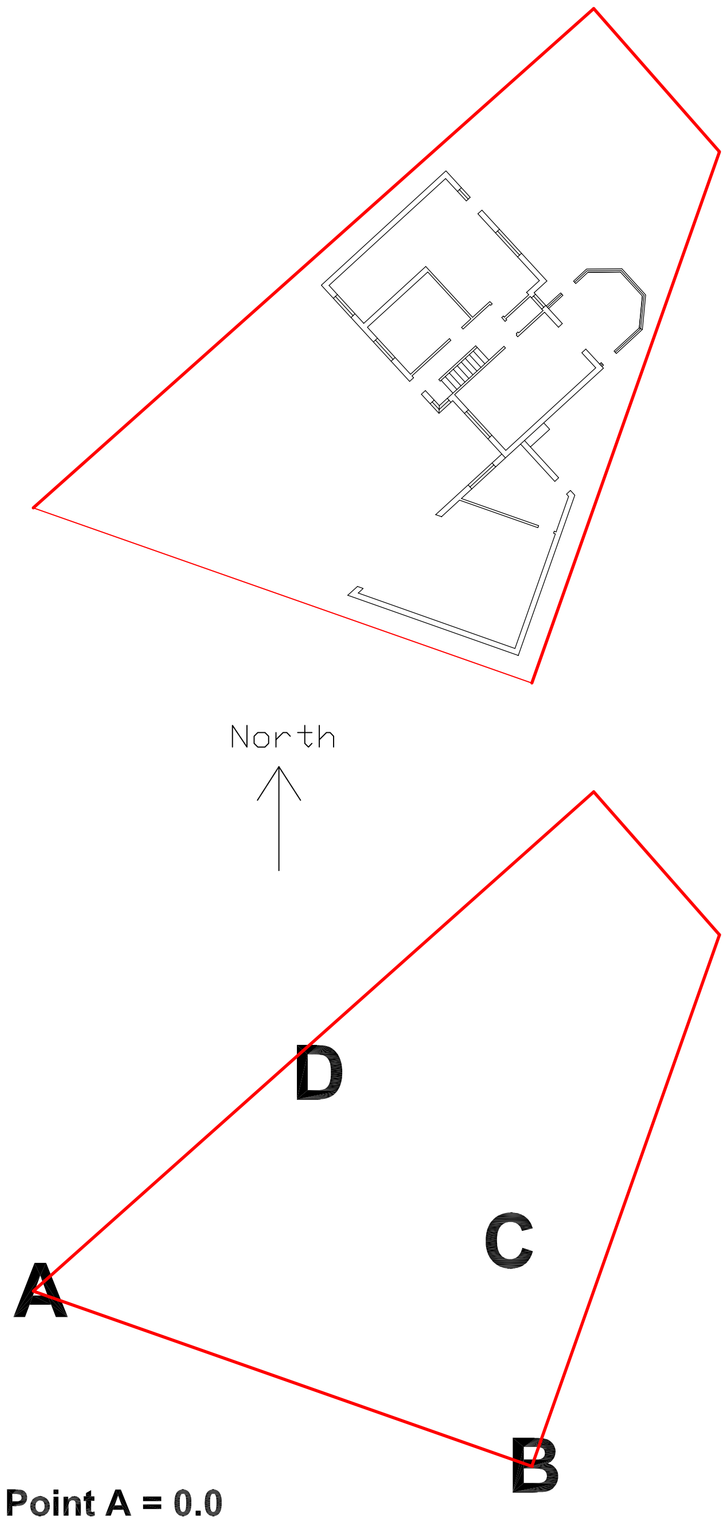

Point A = 0.0
Point B = 400mm lower than point A
Point C = 600mm lower than point B
Point D = 1000mm lower than point A

Scale: 1:200

All new glazing to be clear unless obscured is specified by planning
No part of the proposed extension will overhang or encroach upon any adjoining property