
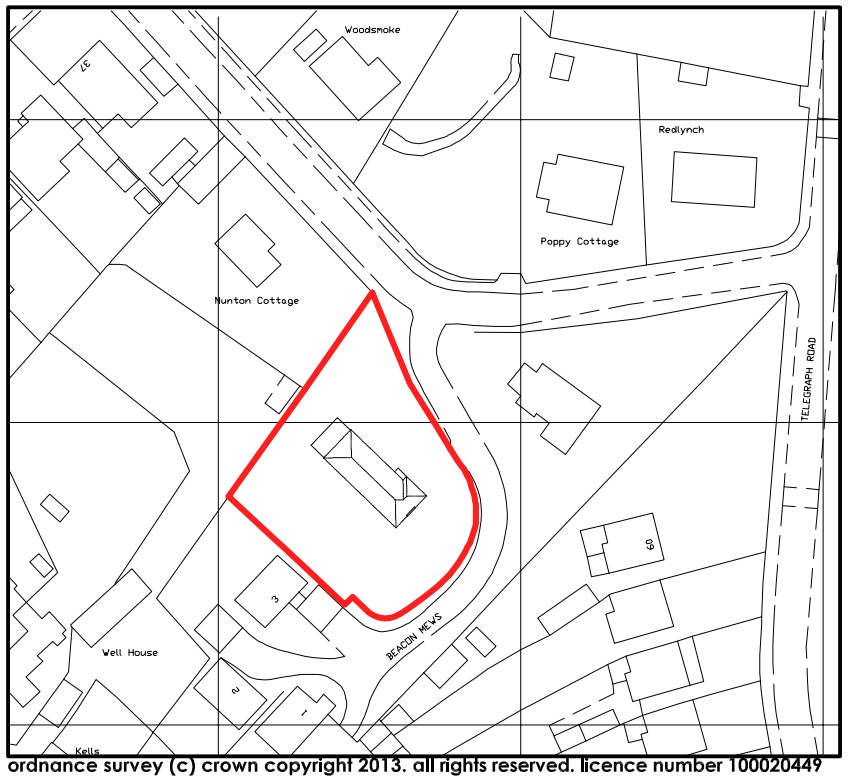


INDICATIVE

ordnance survey (c) crown copyright 2013. all rights reserved. licence number 100020449

LOCATION PLAN SCALE 1:1250

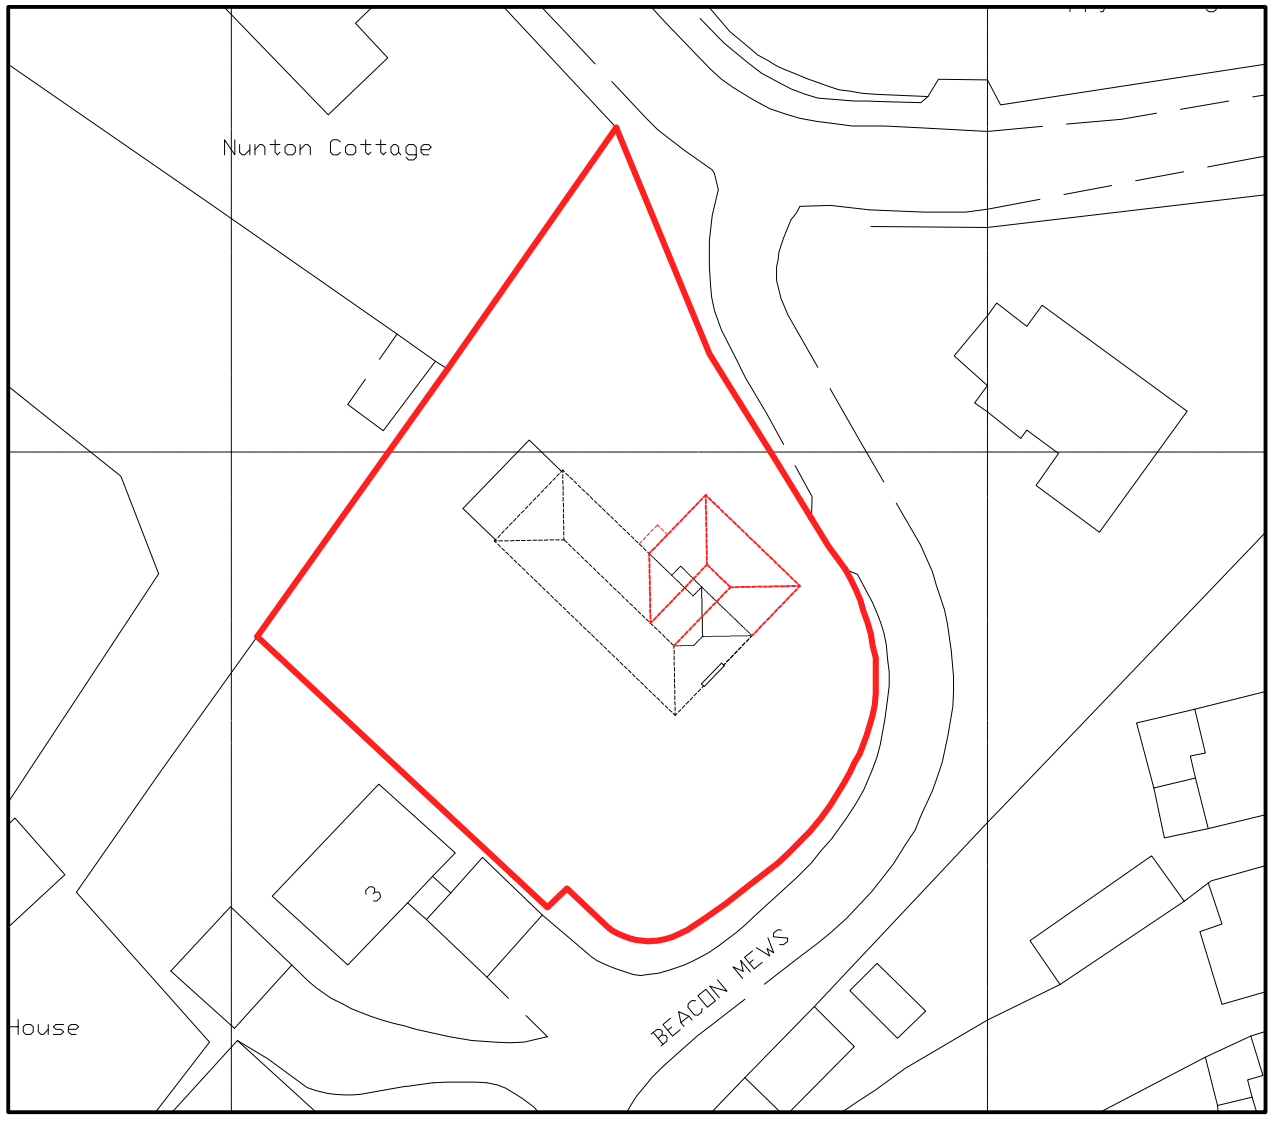

INDICATIVE

ordnance survey (c) crown copyright 2013. all rights reserved. licence number 100020449

SITE LAYOUT SCALE 1:500

this drawing is the copyright of CMCDesign and may not be copied, altered or reproduced in any form without the written consent of CMCDesign.

it is the sole responsibility of the building owner to draw up all legal agreements with adjoining property owners to cover the over hanging of any fascias, guttering, foundations or any part of the building. CMCDesign can not be held responsible in any way whatsoever for any legal costs or other costs incurred through any neighborhood disputes.

it is the sole responsibility of the building owner to comply with the party wall act 1996 CMCDesign can not be held responsible in any way if non compliance is adopted.

use figured dimensions only in millimetres only unless stated otherwise.

all clients and contractors to check all drawings and to verify all dimensions on site prior to works commencing, any discrepancies in dimensions or boundary locations are to be brought to the attention of CMCDesign immediately before any further works take place on site

revision
a - 28.04.14 - roof layout amended.
b - 30.04.14 - layout amended; brought in 1m following conversation with planning officer

client
mr thomas

stage
planning

date
nov 2013

scale
1:100 @ A3

address
1 oatlands road
botley
southampton
so32 2de

drawing no.
133/11/05

drawing
site plans

CMC DESIGN architectural services
the studio, 29 khartoum road,
highfield, southampton, so17 1ny
t 02380 550307
e info@cmc-design.co.uk
w www.cmc-design.co.uk