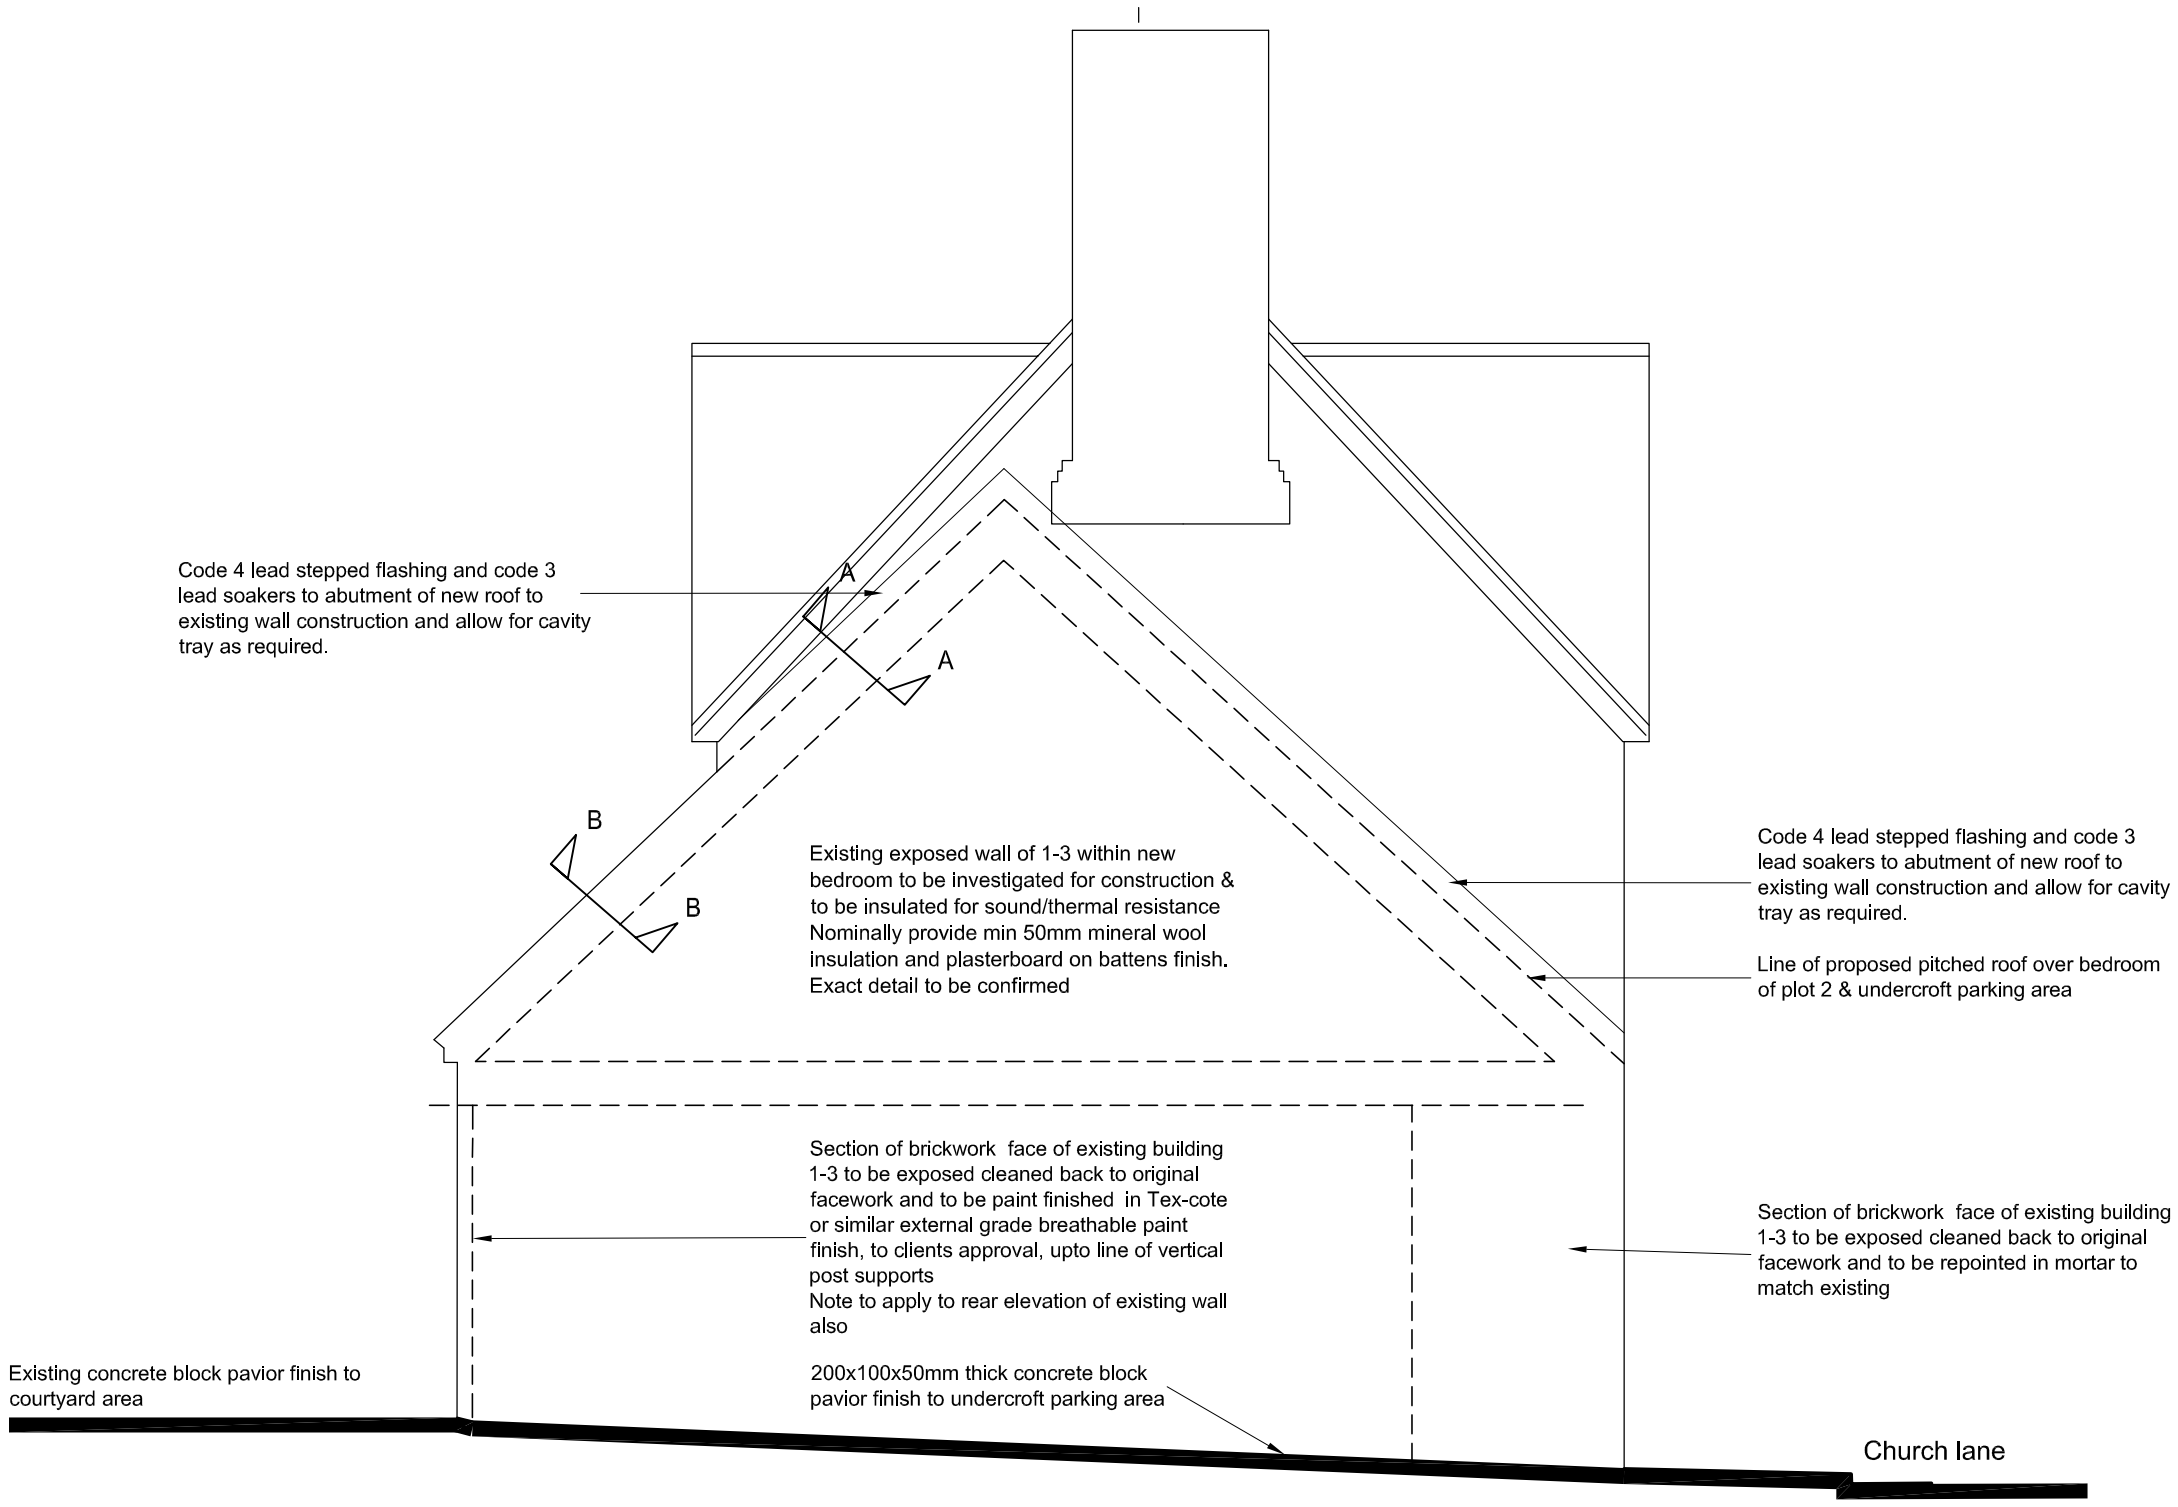


Typical elevation of building 1-3

A3 PAPER SIZE

METROSCAPE DESIGN LTD
Malcolm Stevens BA (Hons) Arch Tech
Shady Oak, 5 Ayerswood
Bursledon Road, Hedge End
Southampton, Hampshire
SO30 0DF
Tel/Fax: 023 80403794
Email : malcstevens@metroscape.co.uk

Project	BOTLEY INSTITUTE CHURCH LANE, BOTLEY HAMPSHIRE S030 2EJ
Drawing Title	PARTY WALL INFORMATION END WALL ELEVATION TO NO 1-3
Client	MR A JENNINGS

Project No	P12017
Date JAN 2014	Scale 1:50
Drawing No	PW04
Revision	

This drawing is copyright of the Architectural Consultant & must not be reproduced without permission.