
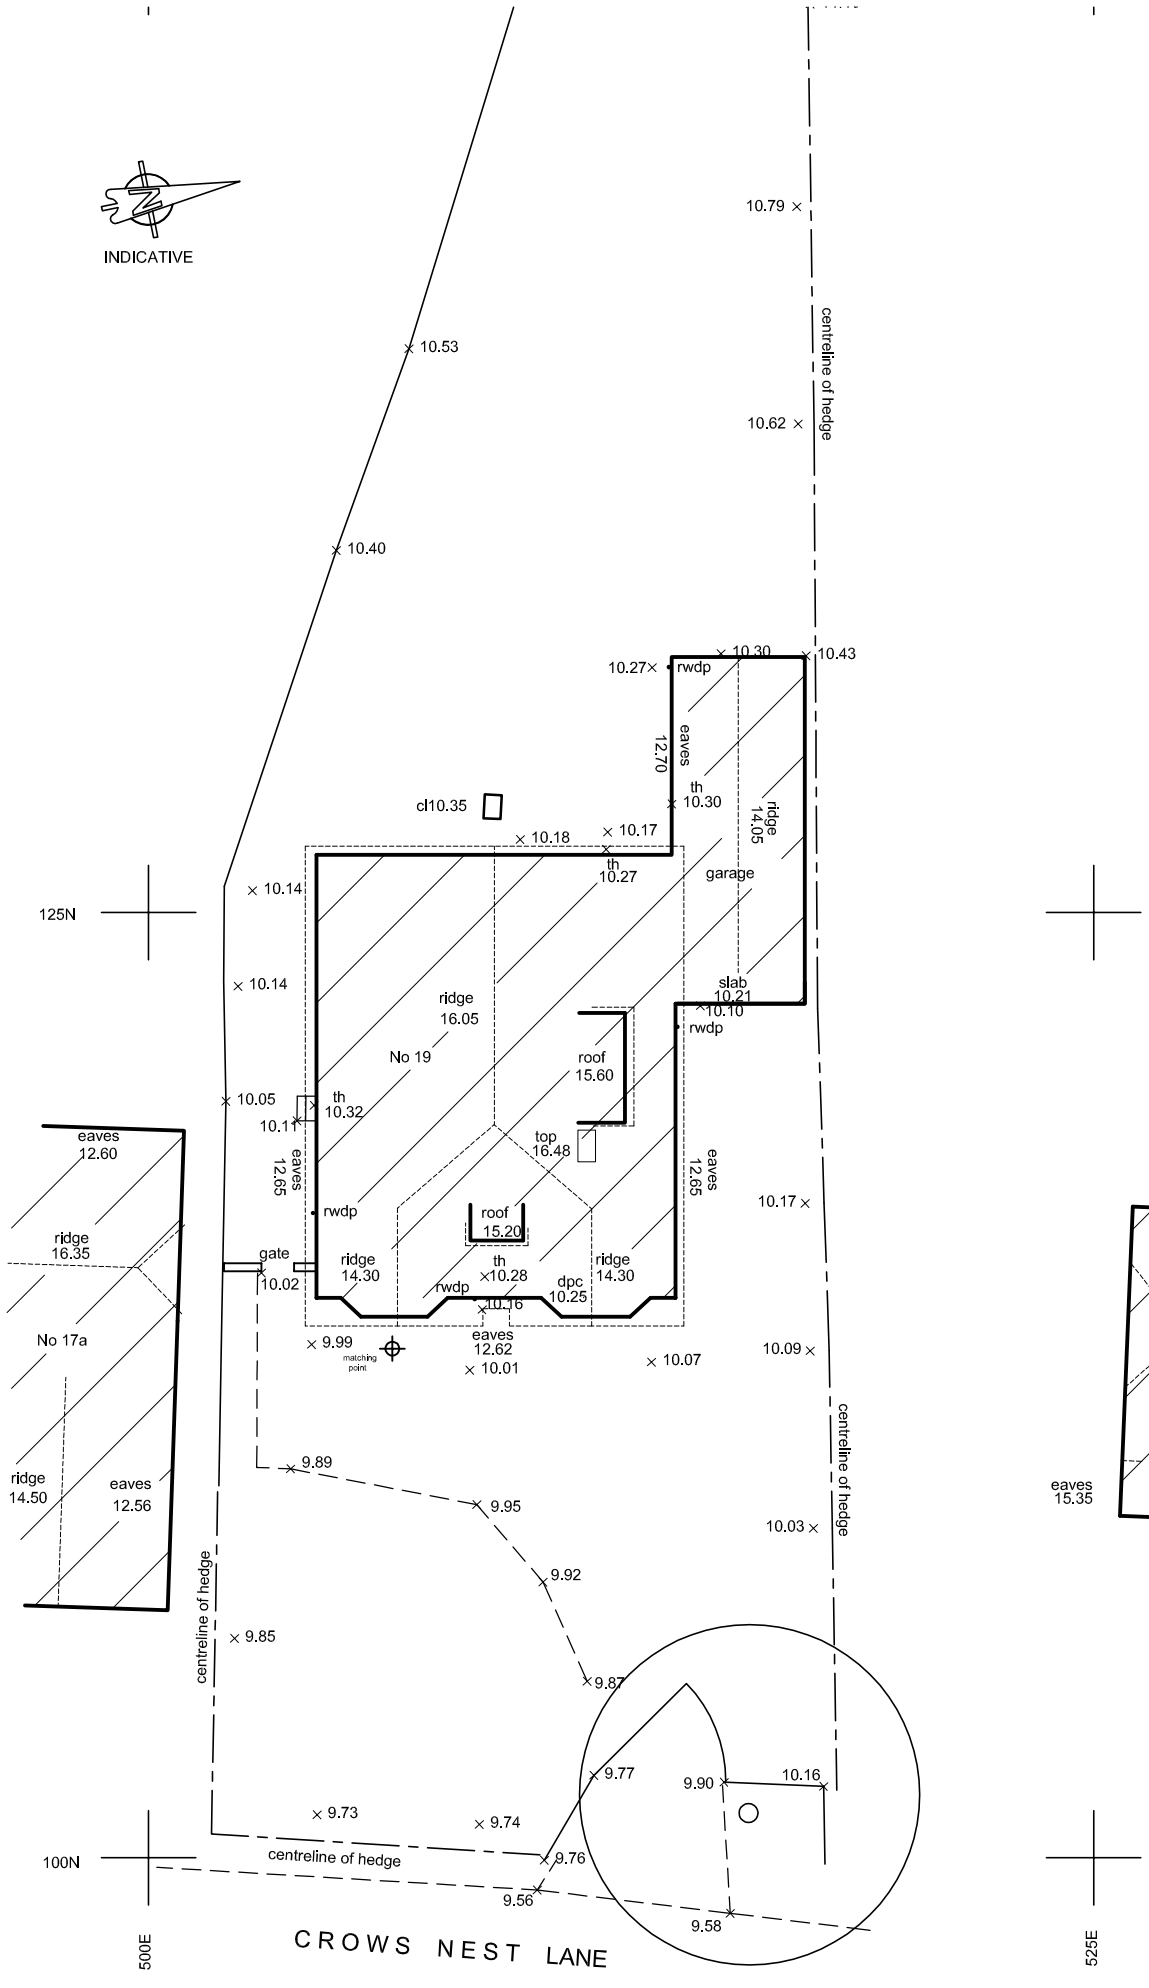


Site Survey Plan Scale 1:200

1: 200 5m 10m 15m 20m

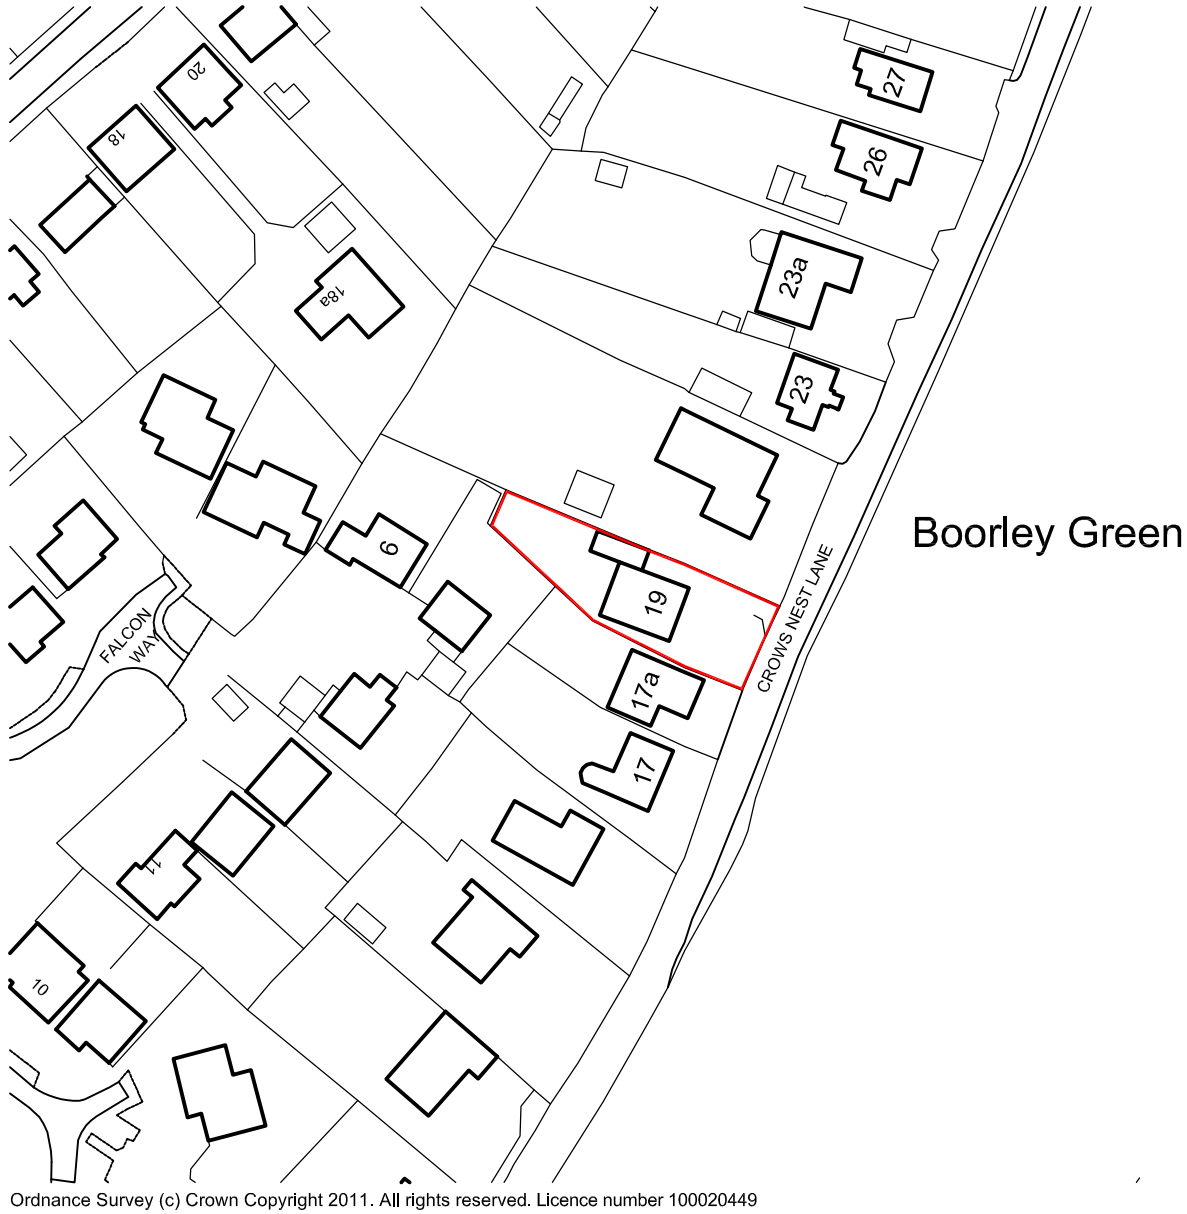

Ordnance Survey (c) Crown Copyright 2011. All rights reserved. Licence number 100020449

Site Location Plan

Scale 1:1250

METROSCAPE DESIGN LTD
Malcolm Stevens BA (Hons) Arch Tech
Shady Oak, 5 Ayerswood
Bursledon Road, Hedge End
Southampton, Hampshire
SO30 0DF
Tel/Fax: 023 80403794
Email : malcstevens@metroscape.co.uk

Project	19 CROWS NEST LANE, BOORLEY GREEN, HANTS
Drawing Title	SITE LOCATION & SURVEY LAYOUTS
Client	MR & MRS C HOOD

Project No	P110302
Date JUNE 11	Scale 1:1250/200
Drawing No	P01
Revision	

This drawing is copyright of the Architectural Consultant & must not be reproduced without permission.