
PROPOSED WORKS AT, MILL VIEW, LONG LANE, BURSELDON, SO31 8BZ





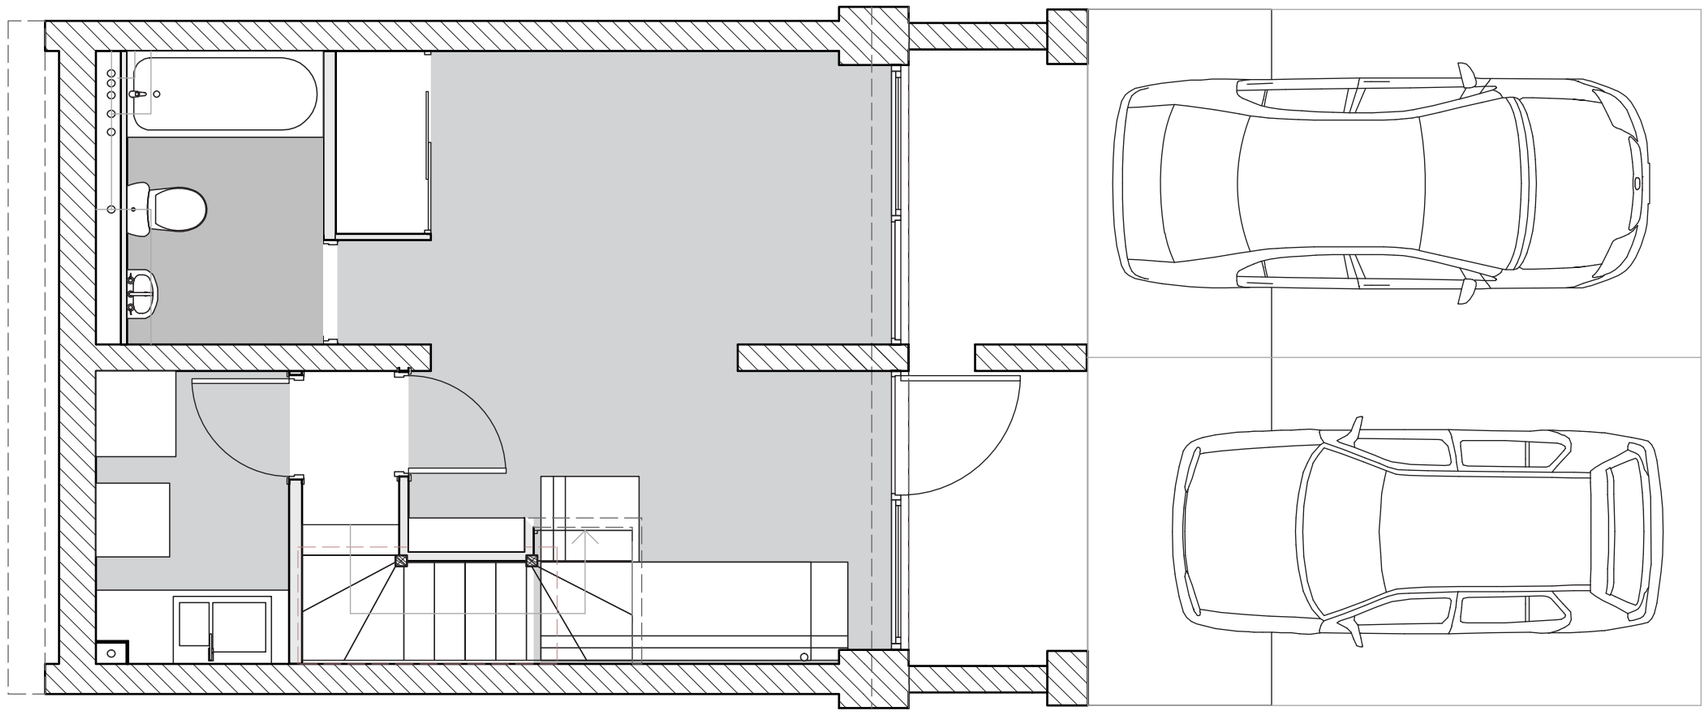

PROPOSED CAR PARKING PLAN SCALE 1:50 AT A3

0 1 2 3 4 5

For:	Mr. Wheeler Mill View Long Lane Burseldon SO31 8BZ	**Date: 2012** **Scale:AS SHOWN** **No** 10 **Drawn:** Tom	**CREATIVE DESIGNS** **Oaklea, Titchfield Lane,** **Wickham, Portsmouth** **PO17 5PQ Tel 01329 835992**