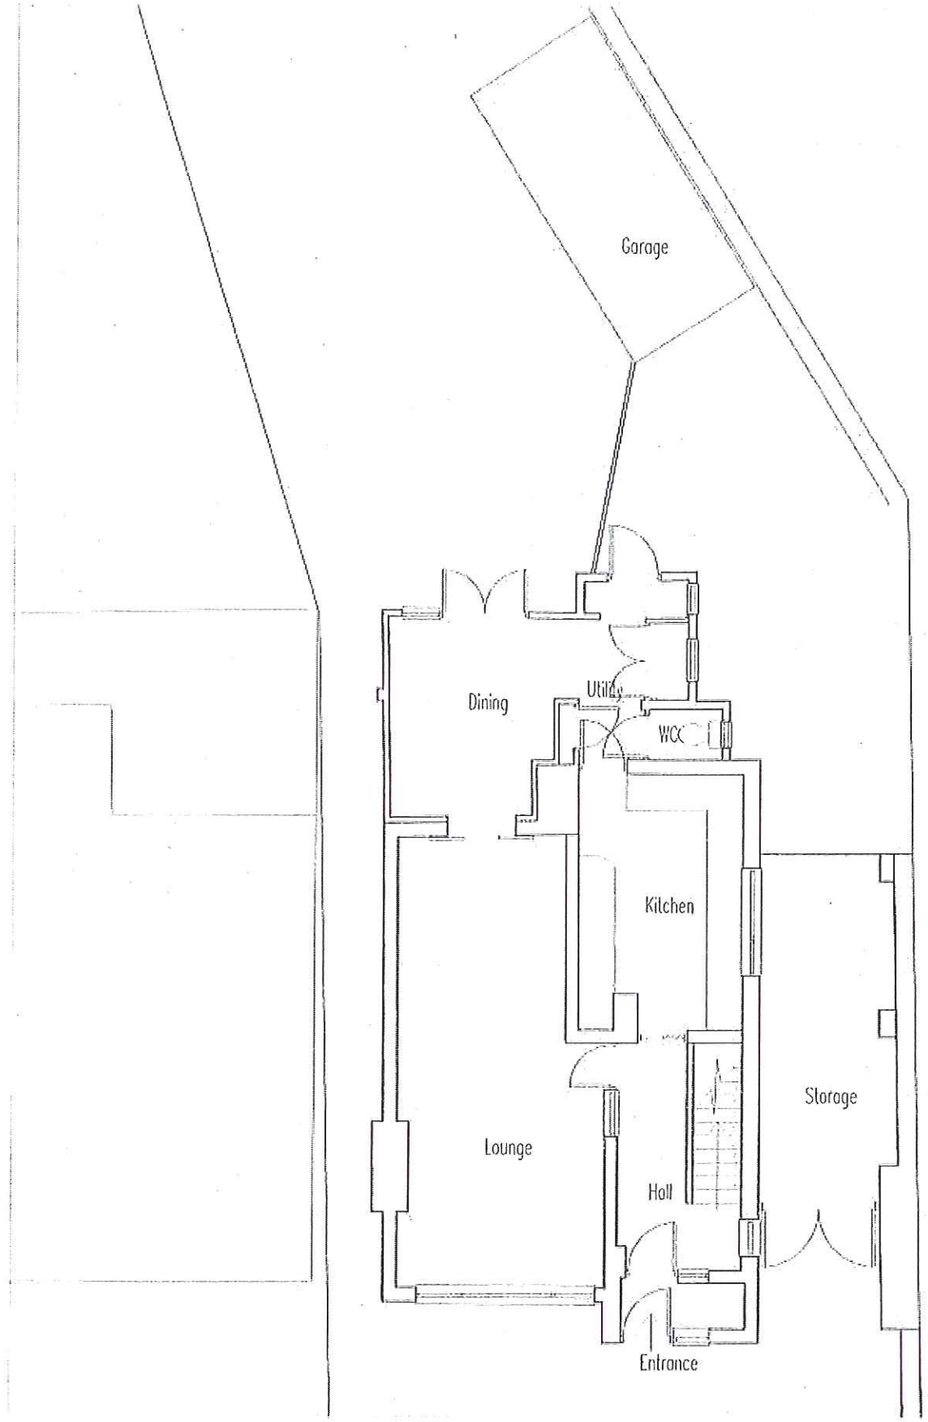

Ground Floor - Scale 1:100

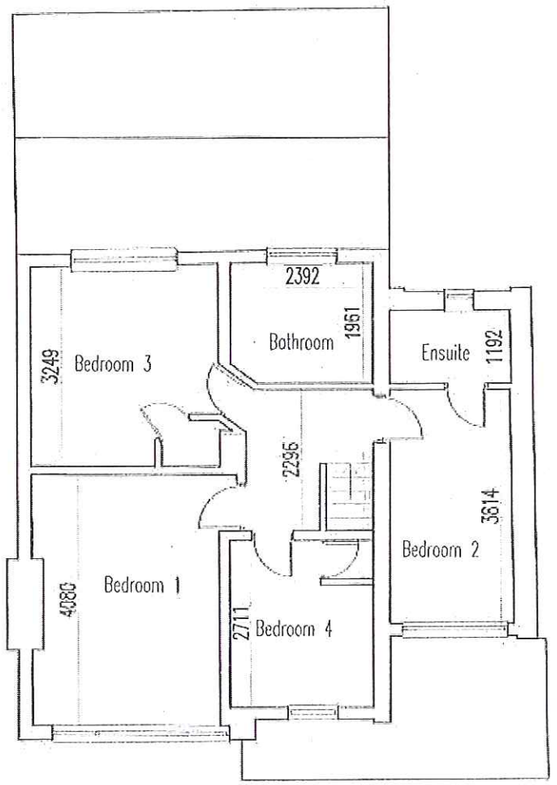

First Floor - Scale 1:100

04

31 Chalk Hill

Existing Plans

SCALE BAR
0 1m 2m 3m 4m 5m 6m 7m 8m 9m 10m

For: C&S Lippit 31 Chalk Hill Southampton SO18 3BY	Date: Jan 2013 Scale:AS SHOWN No L100 P0 Job n.: 0024 Existing Plans	ARTchitects 6 Falcon View Winchester, SO22 4EP Tel 07864 635362