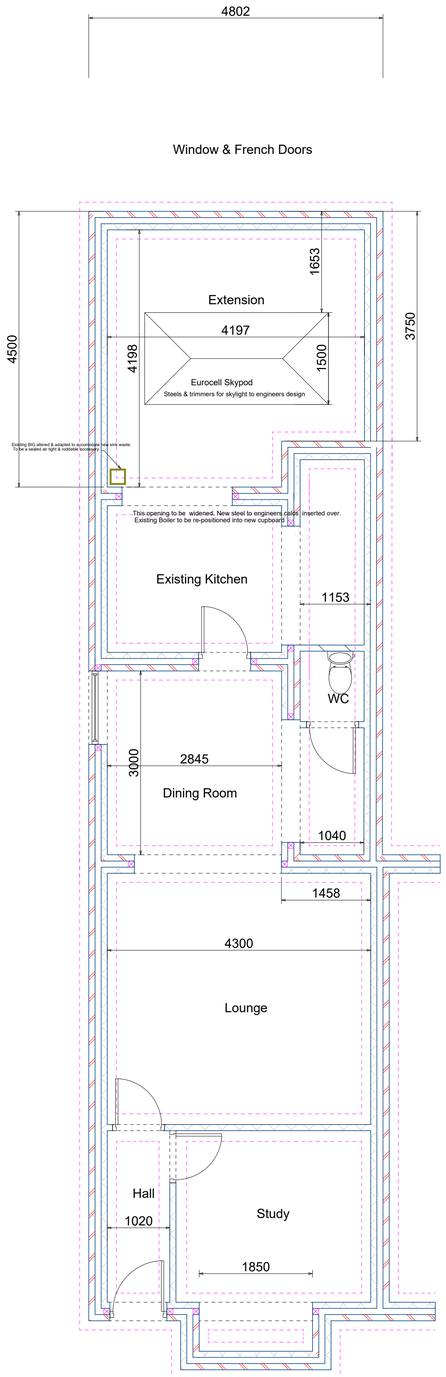

Proposed Ground Floor Layout Showing Rooflight

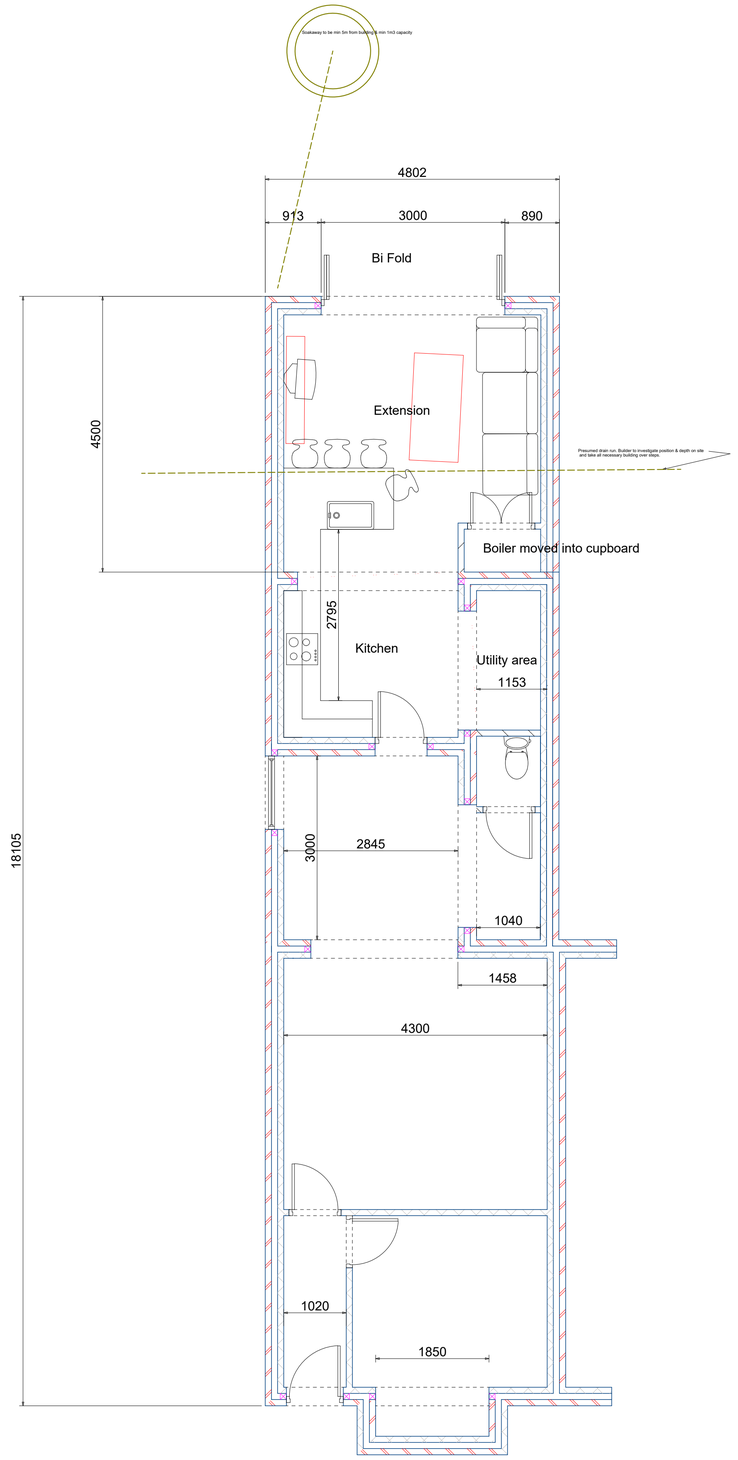

Proposed Ground Floor Layout

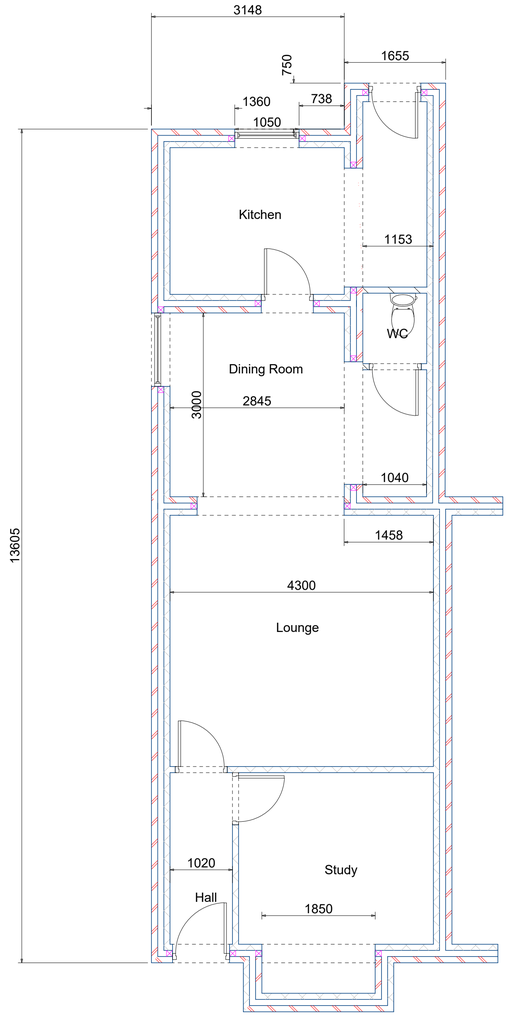

Existing Ground Floor Layout

Notes

Project
Single Storey Rear Extension
41 Church Road,
Bishopstoke
SO50 6DN

Drawing Title
Floor Layouts

Client
Mr & Mrs Roach

Drawing No.
RO/01/16

Date	Scale
Oct 2016	1:50
Drawn by	Checked by
PD	

Page Size - A1

3000 mm