NOTES:
This drawing should not be scaled.
The contractor is to verify all dimensions and conditions on site. Only figured dimensions are to be followed.
Discrepancies are to be reported to Indigo Landscape Architects Limited and resolution sought prior to proceeding.
This drawing is subject to copyright.

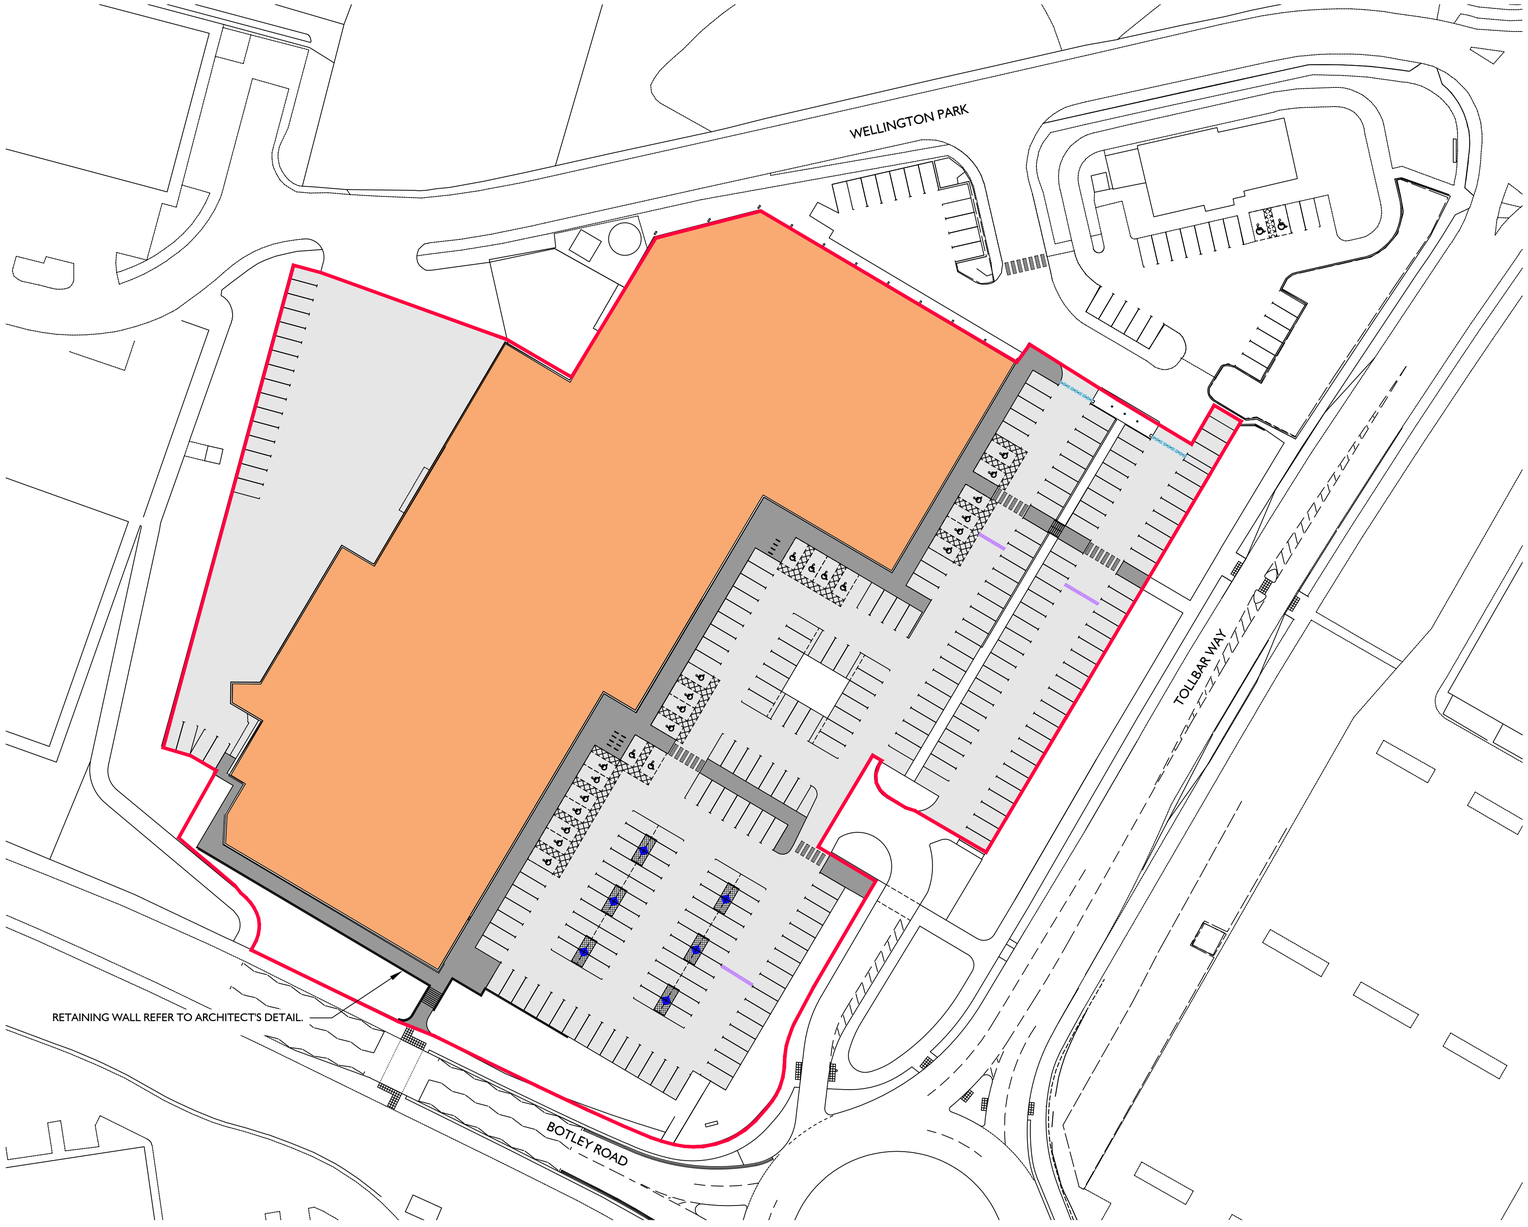

KEY:

PLANNING APPLICATION BOUNDARY

MACADAM

SMALL UNIT CONCRETE PAVING SLAB, TYPICAL SIZE 400 X 400mm

OPEN JOINTED SUDS PAVING. COLOUR - CHARCOAL. LAID OVER HEICOM TREE SAND. FOR TREE PIT DETAIL REFER TO ILA DRAWING NO. 531.DL01 'TREE PIT DETAIL - PARKING AREA'

TREE GRILLE - GALVANISED GRILLE E.G. 1200 x 1200mm G30 GRILLE BY VOSS (OR APPROVED EQUIVALENT)

SPEED REDUCTION HUMPS

SECURITY BARRIER

ACADEMY PAVER BY CHARCON





G30 GALVANISED TREE GRILLE BY VOSS



NORTH

rev	description	date	by	chk

drawing number: 531-03
revision: -

scale	date	drawn	checked
1:500@A1	SEP2014	SL	CB

drawing title
HARD LANDCAPE PROPOSALS

project
BRADBEERS UNIT 1A

client
SMITH BRADBEER

INDIGO

WYNDHAM HOUSE, 65 THE CLOSE, SALISBURY SP1 2EN
TEL: 01722 340140 E-MAIL: DESIGN@INDIGOLANDSCAPE.CO.UK
WWW.INDIGOLANDSCAPE.CO.UK
INDIGO LANDSCAPE ARCHITECTS LIMITED