
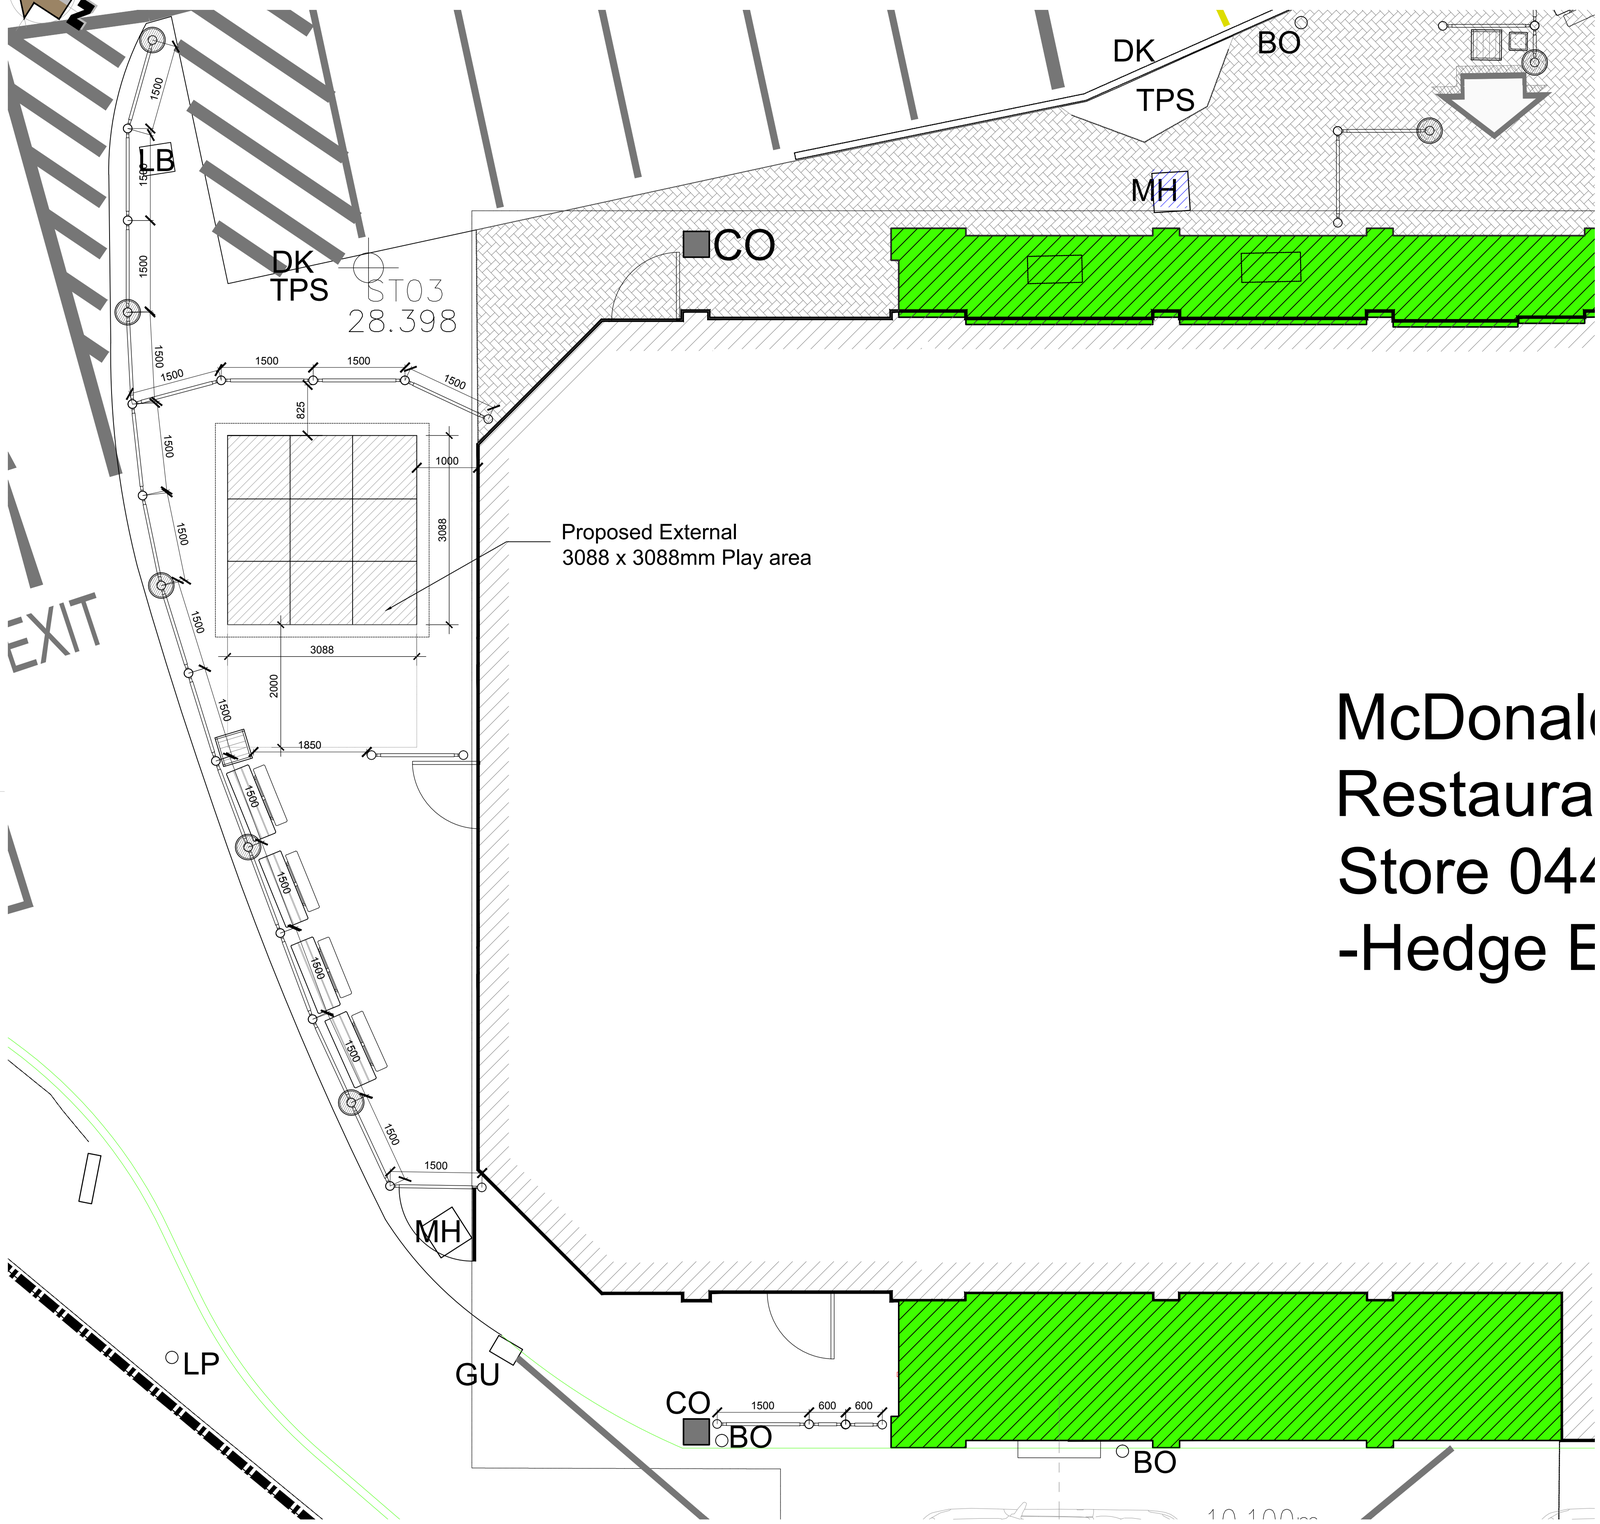



McDonal
Restaura
Store 044
-Hedge E

Detailed Patio Layout
Scale 1:50

0 1.25m 2.5m 3.75m 5.0m

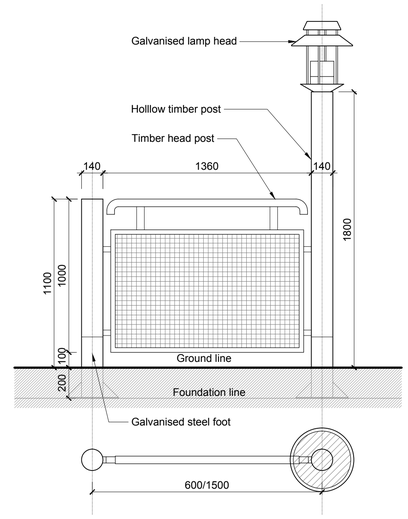

Typical Barrier & Lamp Post Detail
Scale 1:20

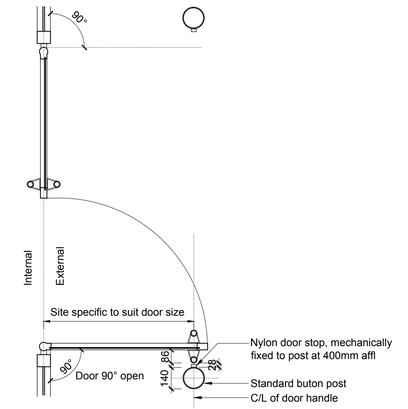

Typical Entrance Door Post Detail
Scale 1:20

C7 Architects Ltd
PM House,
Riverway Industrial Estate,
Peasmarsh, Surrey
GU3 1LZ

Note:
All drawings to be read in conjunction with all other drawings as noted on issue sheet.

Patio Furniture:
All furniture to be mechanically fixed into concrete foundation as engineer design.

Patio Barriers / Boundary:
All patio barriers to be standard 1500/600mm length unless noted on plan.
All patio barriers posts to be low level type unless Lamp Head noted on plan.
All patio barriers to be mechanically fixed to concrete foundations as engineers specification below surface finish. Refer to drawing 12 for Duct and Services layout.

Hard Landscaping:
Existing block pavers to be retained and thoroughly jet washed on completion.

Soft Landscaping:
To be confirmed by McDonald's PM.

Patio Furniture Schedule

Item	Description
	Lamp post head Galvanised steel head with a hollow timber post.
	600mm Buton Rail Barrier
	1500mm Buton Rail Barrier
	Ash bin Dimensions:- 297(l)x297(w)x891(h)mm Galvanised steel frame with laminated timber effect finish.
	Trash bin Dimensions:- 492(l)x492(w)x1217(h)mm Galvanised steel frame with laminated timber effect finish.
	Planter Dimensions:- 762(l)x762(w)x810(h)mm Galvanised steel frame with laminated timber effect finish.
	Fence/Wall boundary Dimensions:- 1460(l)x360(w)x490(h)mm Galvanised steel frame with laminated timber effect finish.
	Sit up - 2 Seats Dimensions:- 1200(l)x632(w)x1100(h)mm Galvanised steel frame with laminated timber effect finish
	Sit up - 4 Seats Dimensions:- 1250(l)x1250(w)x1100(h)mm Galvanised steel frame with laminated timber effect finish.
	Square table - 4 Seats Dimensions:- 1200(l)x1480(w)x780(h)mm Galvanised steel frame with laminated timber effect finish. (with option for sun shades)
	Round table - 4 Seats Dimensions:- Overall 1740mm Ø Table 1040mm Ø & 780mm high Galvanised steel frame with laminated timber effect finish. (with option for sun shades)

REV:	DATE:	DRAWING REVISIONS.	BY:	CHECKED
A.	13-08-14	First Issue	PM	PF

This drawing has been reviewed and signed off by McDonald's Restaurants Ltd any errors, changes or discrepancies should be reported to the McDonald's project manager and designers prior to commencing work on site
Name (PM): Date:
Signature:

GENERAL NOTES:
All works are to be undertaken in accordance with the Building Regulations and the latest British Standards.
All proprietary materials and products are to be used strictly in accordance with the manufacturers recommendations.
All dimensions to be checked on site prior to construction.

PROPOSED DEVELOPMENT AT
Hedge End, Tollbar Way
Southampton SO30 2UH

STORE No :- 0449

ON BEHALF OF :-
McDonald's Restaurants Ltd

DRAWING TITLE :-
Detailed Patio Layout

DRAWN BY	CHECKED BY	DRAWING No.	REV No.
PM	PF	0912-0449-10	A
SCALE & SIZE 1:50@A1	DATE 13-08-14		

C7 Architects Ltd
PM House,
Riverway Industrial Estate,
Peasmarsh, Surrey
GU3 1LZ